



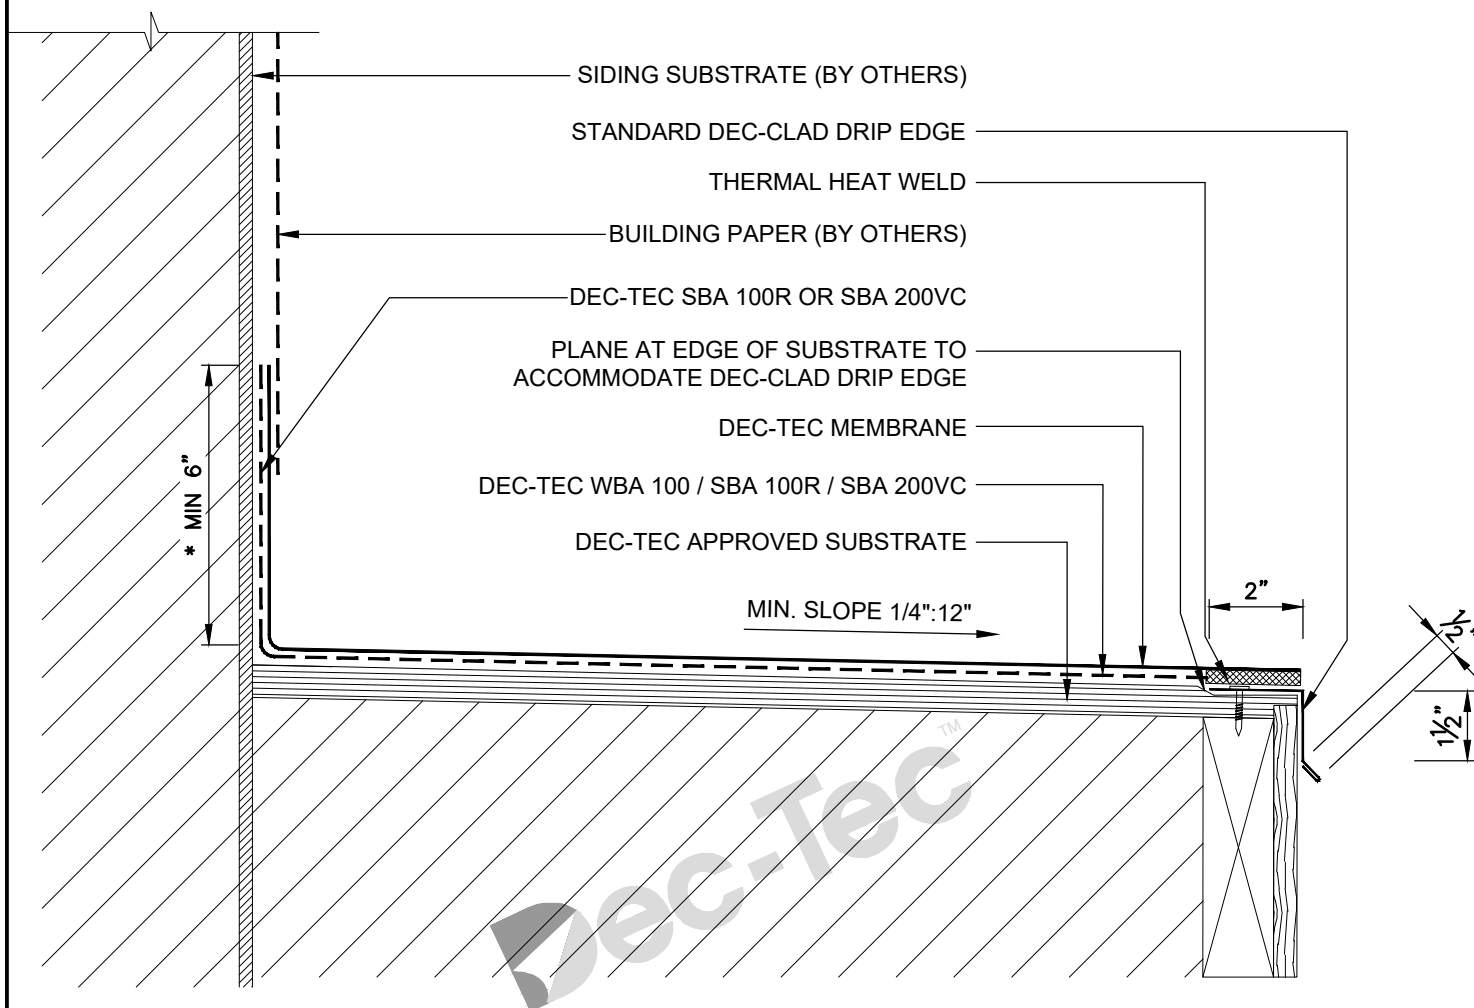

DECK DETAIL : TYPICAL

NOTES:


1. INSTALLATION TO BE COMPLETED IN ACCORDANCE WITH DEC-TEC INSTALLATION GUIDE, REFERENCE CM001.
 2. DRAWINGS NOT TO SCALE.
 3. MIN. SLOPE 1/4":12" AWAY FROM THE BUILDING STRUCTURE.
 4. SKYLINE BUILDING SYSTEMS INC. DOES NOT ASSUME RESPONSIBILITY FOR ERRORS IN DESIGN, ENGINEERING, QUANTITIES OR DIMENSIONS. THE ARCHITECT, CONTRACTORS OR OWNER'S REPRESENTATIVE MUST VERIFY ALL DIMENSIONS, SIZES AND SUITABILITY OF DETAILS.
 5. THIS DRAWING IS THE PROPERTY OF SKYLINE BUILDING SYSTEMS INC. AND MAY NOT BE REPRODUCED WITHOUT WRITTEN CONSENT.
 6. VISIT WWW.DEC-TEC.COM OR CALL 1-866-461-3914 FOR ADDITIONAL INFORMATION.
- * MUST CONSULT LOCAL BUILDING CODE AND CONFORM TO BE COMPLIANT.

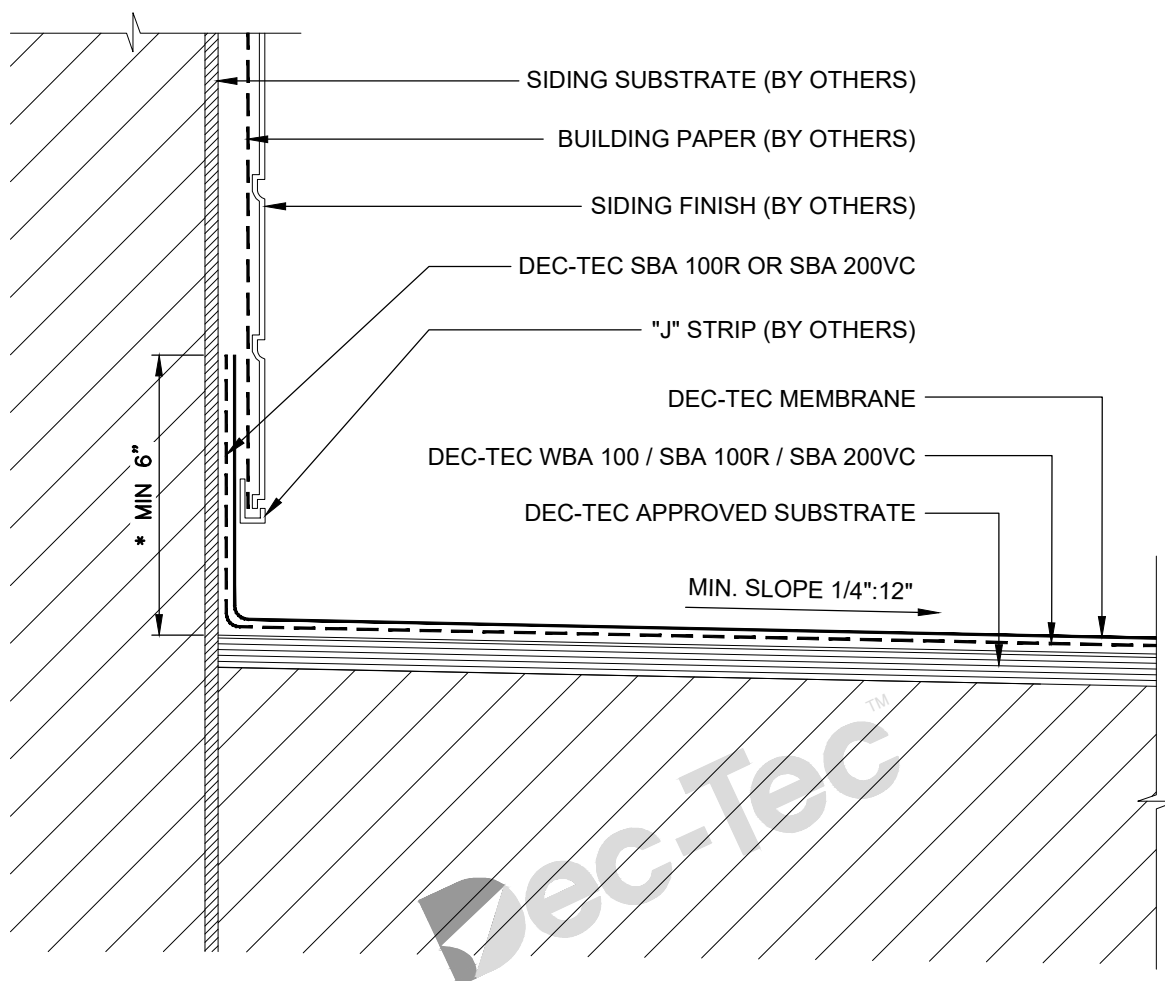

DECK DETAIL : VINYL SIDING

NOTES:


1. INSTALLATION TO BE COMPLETED IN ACCORDANCE WITH DEC-TEC INSTALLATION GUIDE, REFERENCE CM001.
 2. DRAWINGS NOT TO SCALE.
 3. MIN. SLOPE 1/4":12" AWAY FROM THE BUILDING STRUCTURE.
 4. SKYLINE BUILDING SYSTEMS INC. DOES NOT ASSUME RESPONSIBILITY FOR ERRORS IN DESIGN, ENGINEERING, QUANTITIES OR DIMENSIONS. THE ARCHITECT, CONTRACTORS OR OWNER'S REPRESENTATIVE MUST VERIFY ALL DIMENSIONS, SIZES AND SUITABILITY OF DETAILS.
 5. THIS DRAWING IS THE PROPERTY OF SKYLINE BUILDING SYSTEMS INC. AND MAY NOT BE REPRODUCED WITHOUT WRITTEN CONSENT.
 6. VISIT WWW.DEC-TEC.COM OR CALL 1-866-461-3914 FOR ADDITIONAL INFORMATION.
- * MUST CONSULT LOCAL BUILDING CODE AND CONFORM TO BE COMPLIANT.

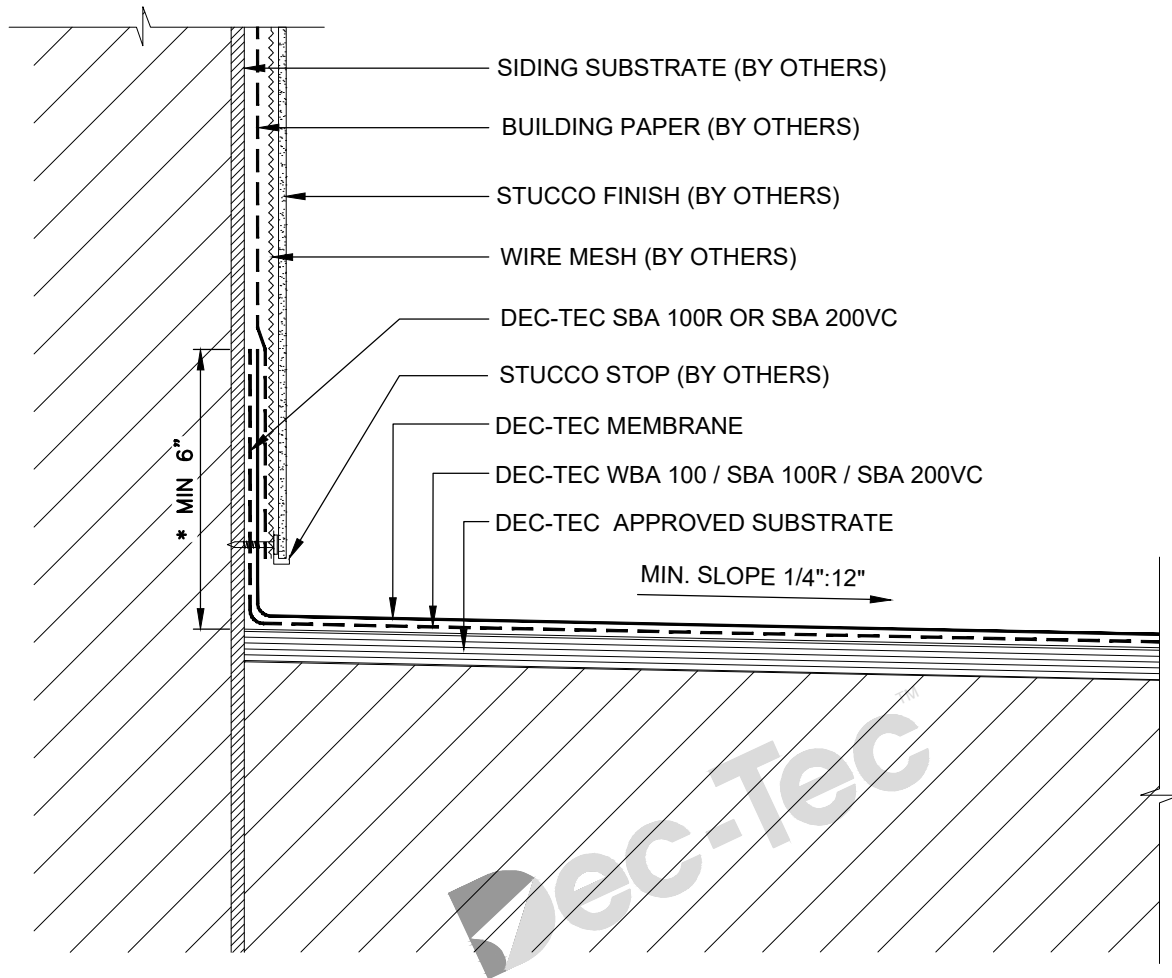

DECK DETAIL : STUCCO SIDING

NOTES:


1. INSTALLATION TO BE COMPLETED IN ACCORDANCE WITH DEC-TEC INSTALLATION GUIDE, REFERENCE CM001.
 2. DRAWINGS NOT TO SCALE.
 3. MIN. SLOPE 1/4":12" AWAY FROM THE BUILDING STRUCTURE.
 4. SKYLINE BUILDING SYSTEMS INC. DOES NOT ASSUME RESPONSIBILITY FOR ERRORS IN DESIGN, ENGINEERING, QUANTITIES OR DIMENSIONS. THE ARCHITECT, CONTRACTORS OR OWNER'S REPRESENTATIVE MUST VERIFY ALL DIMENSIONS, SIZES AND SUITABILITY OF DETAILS.
 5. THIS DRAWING IS THE PROPERTY OF SKYLINE BUILDING SYSTEMS INC. AND MAY NOT BE REPRODUCED WITHOUT WRITTEN CONSENT.
 6. VISIT WWW.DEC-TEC.COM OR CALL 1-866-461-3914 FOR ADDITIONAL INFORMATION.
- * MUST CONSULT LOCAL BUILDING CODE AND CONFORM TO BE COMPLIANT.

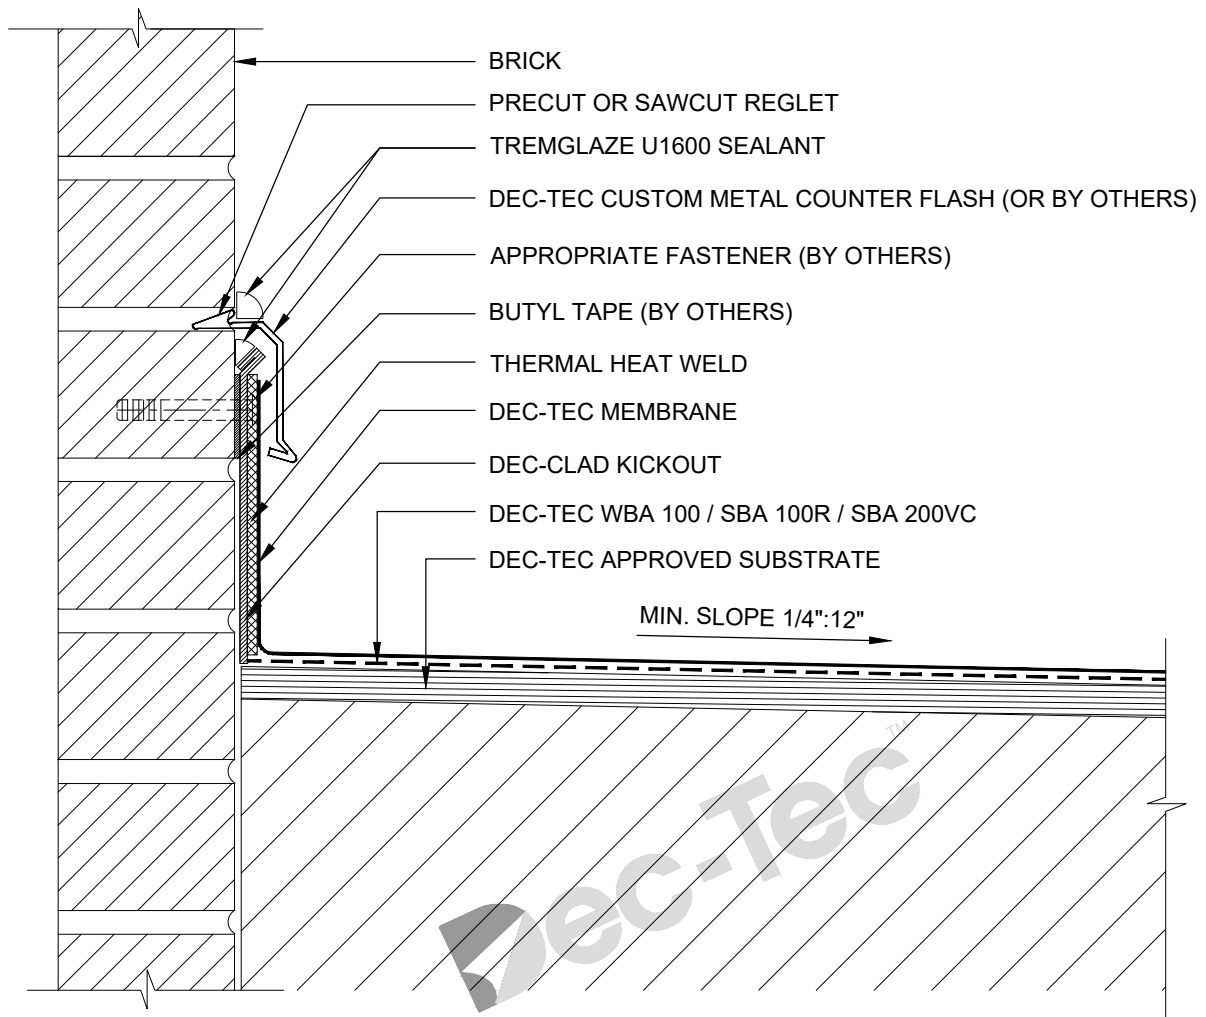

DECK DETAIL : BRICK SIDING - SAWCUT REGLET AND COUNTER FLASHING

NOTES:


1. INSTALLATION TO BE COMPLETED IN ACCORDANCE WITH DEC-TEC INSTALLATION GUIDE, REFERENCE CM001.
 2. DRAWINGS NOT TO SCALE .
 3. DO NOT COVER MASONRY WEEPHOLES WITH FLASHING OR MEMBRANE.
 4. MIN. SLOPE 1/4":12" AWAY FROM THE BUILDING STRUCTURE.
 5. SKYLINE BUILDING SYSTEMS INC. DOES NOT ASSUME RESPONSIBILITY FOR ERRORS IN DESIGN, ENGINEERING, QUANTITIES OR DIMENSIONS. THE ARCHITECT, CONTRACTORS OR OWNER'S REPRESENTATIVE MUST VERIFY ALL DIMENSIONS, SIZES AND SUITABILITY OF DETAILS.
 6. THIS DRAWING IS THE PROPERTY OF SKYLINE BUILDING SYSTEMS INC. AND MAY NOT BE REPRODUCED WITHOUT WRITTEN CONSENT.
 7. VISIT WWW.DEC-TEC.COM OR CALL 1-866-461-3914 FOR ADDITIONAL INFORMATION.
- * MUST CONSULT LOCAL BUILDING CODE AND CONFORM TO BE COMPLIANT.

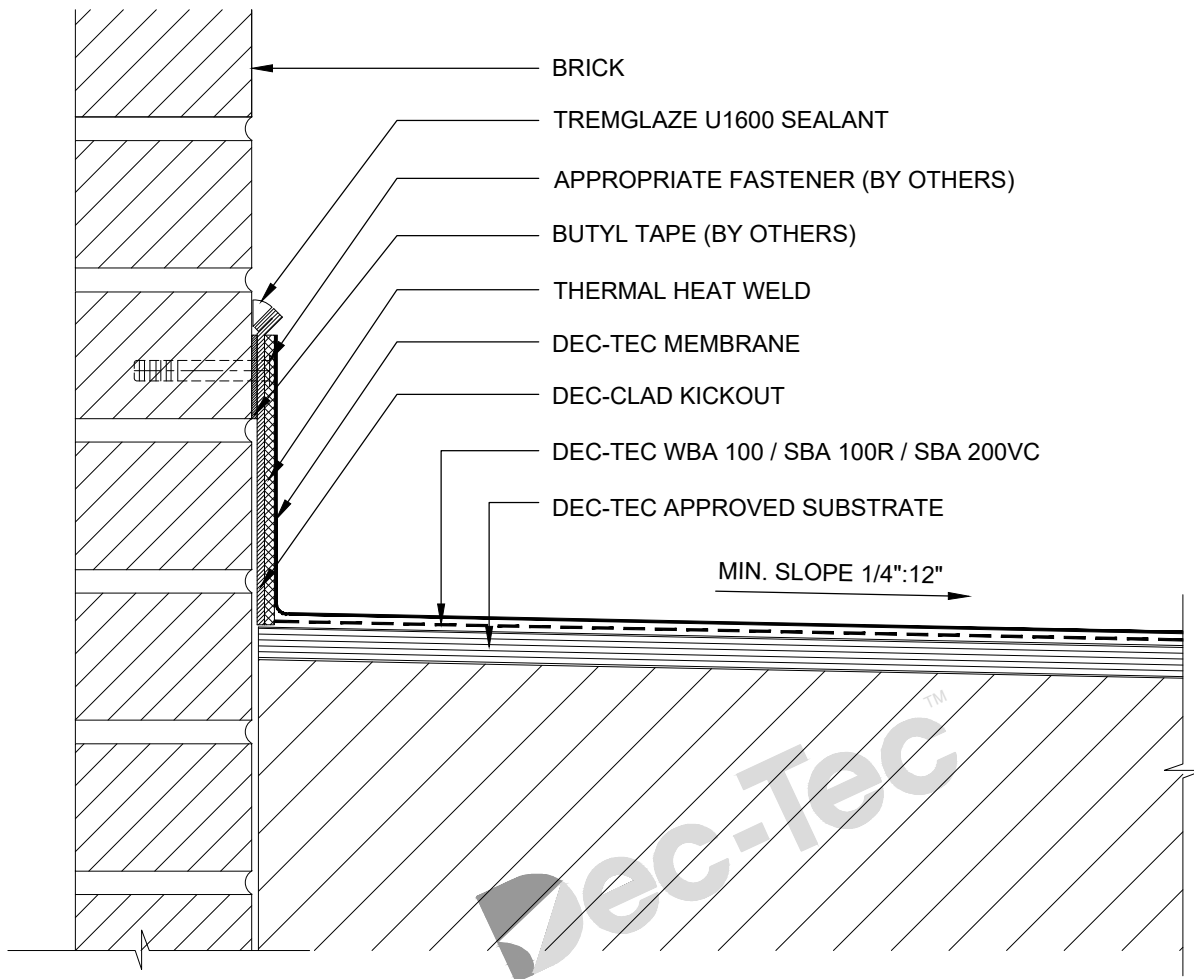

DECK DETAIL : BRICK SIDING - DEC-CLAD KICKOUT

NOTES:


1. INSTALLATION TO BE COMPLETED IN ACCORDANCE WITH DEC-TEC INSTALLATION GUIDE, REFERENCE CM001.
 2. DRAWINGS NOT TO SCALE .
 3. DO NOT COVER MASONRY WEEPHOLES WITH FLASHING OR MEMBRANE.
 4. MIN. SLOPE 1/4":12" AWAY FROM THE BUILDING STRUCTURE.
 5. SKYLINE BUILDING SYSTEMS INC. DOES NOT ASSUME RESPONSIBILITY FOR ERRORS IN DESIGN, ENGINEERING, QUANTITIES OR DIMENSIONS. THE ARCHITECT, CONTRACTORS OR OWNER'S REPRESENTATIVE MUST VERIFY ALL DIMENSIONS, SIZES AND SUITABILITY OF DETAILS.
 6. THIS DRAWING IS THE PROPERTY OF SKYLINE BUILDING SYSTEMS INC. AND MAY NOT BE REPRODUCED WITHOUT WRITTEN CONSENT.
 7. VISIT WWW.DEC-TEC.COM OR CALL 1-866-461-3914 FOR ADDITIONAL INFORMATION.
- * MUST CONSULT LOCAL BUILDING CODE AND CONFORM TO BE COMPLIANT.

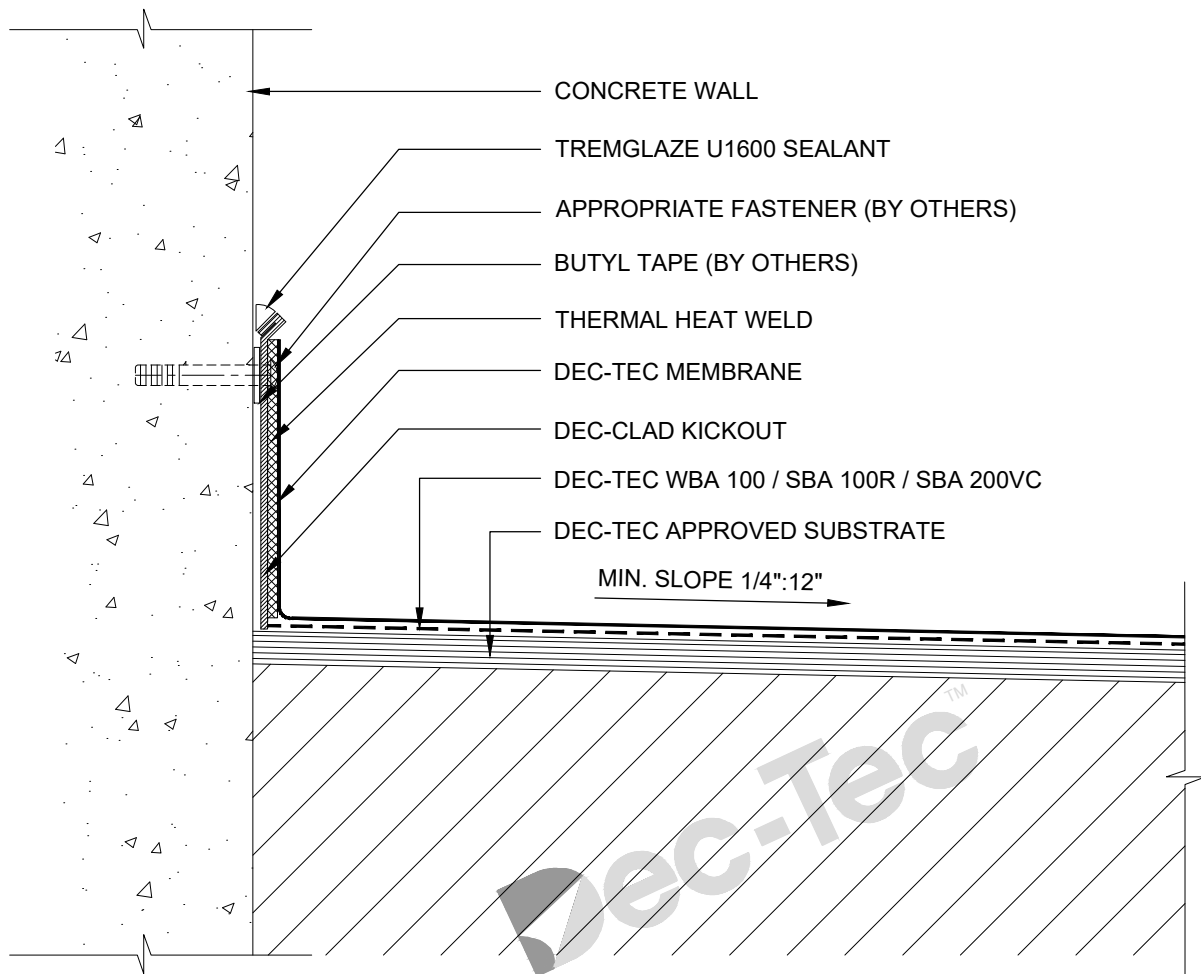

DECK DETAIL : CONCRETE WALL SIDING - DEC-CLAD KICKOUT

NOTES:


1. INSTALLATION TO BE COMPLETED IN ACCORDANCE WITH DEC-TEC INSTALLATION GUIDE, REFERENCE CM001.
 2. DRAWINGS NOT TO SCALE.
 3. MIN. SLOPE 1/4":12" AWAY FROM THE BUILDING STRUCTURE.
 4. SKYLINE BUILDING SYSTEMS INC. DOES NOT ASSUME RESPONSIBILITY FOR ERRORS IN DESIGN, ENGINEERING, QUANTITIES OR DIMENSIONS. THE ARCHITECT, CONTRACTORS OR OWNER'S REPRESENTATIVE MUST VERIFY ALL DIMENSIONS, SIZES AND SUITABILITY OF DETAILS.
 5. THIS DRAWING IS THE PROPERTY OF SKYLINE BUILDING SYSTEMS INC. AND MAY NOT BE REPRODUCED WITHOUT WRITTEN CONSENT.
 6. VISIT WWW.DEC-TEC.COM OR CALL 1-866-461-3914 FOR ADDITIONAL INFORMATION.
- * MUST CONSULT LOCAL BUILDING CODE AND CONFORM TO BE COMPLIANT.

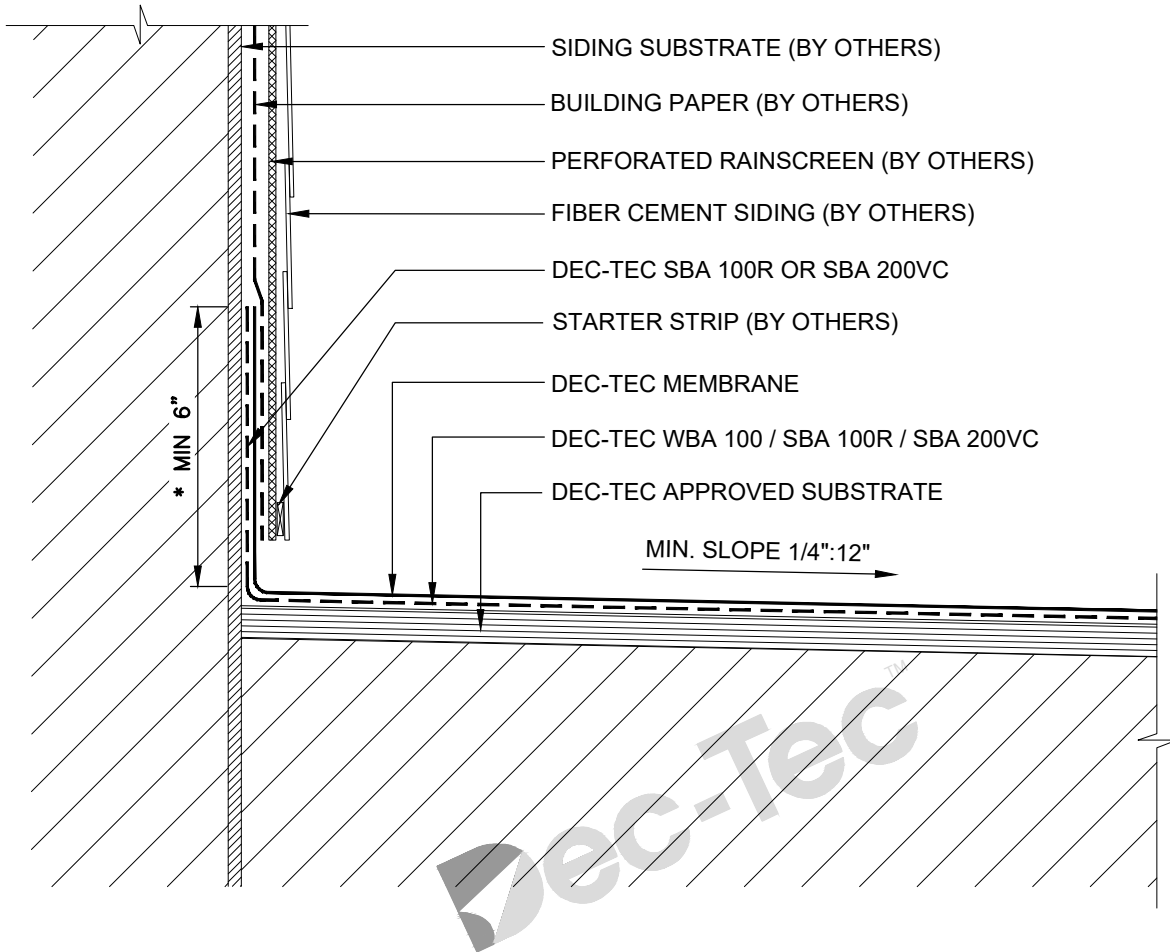

DECK DETAIL : FIBER CEMENT SIDING

NOTES:


1. INSTALLATION TO BE COMPLETED IN ACCORDANCE WITH DEC-TEC INSTALLATION GUIDE, REFERENCE CM001.
 2. DRAWINGS NOT TO SCALE.
 3. MIN. SLOPE 1/4":12" AWAY FROM THE BUILDING STRUCTURE.
 4. SKYLINE BUILDING SYSTEMS INC. DOES NOT ASSUME RESPONSIBILITY FOR ERRORS IN DESIGN, ENGINEERING, QUANTITIES OR DIMENSIONS. THE ARCHITECT, CONTRACTORS OR OWNER'S REPRESENTATIVE MUST VERIFY ALL DIMENSIONS, SIZES AND SUITABILITY OF DETAILS.
 5. THIS DRAWING IS THE PROPERTY OF SKYLINE BUILDING SYSTEMS INC. AND MAY NOT BE REPRODUCED WITHOUT WRITTEN CONSENT.
 6. VISIT WWW.DEC-TEC.COM OR CALL 1-866-461-3914 FOR ADDITIONAL INFORMATION.
- * MUST CONSULT LOCAL BUILDING CODE AND CONFORM TO BE COMPLIANT.

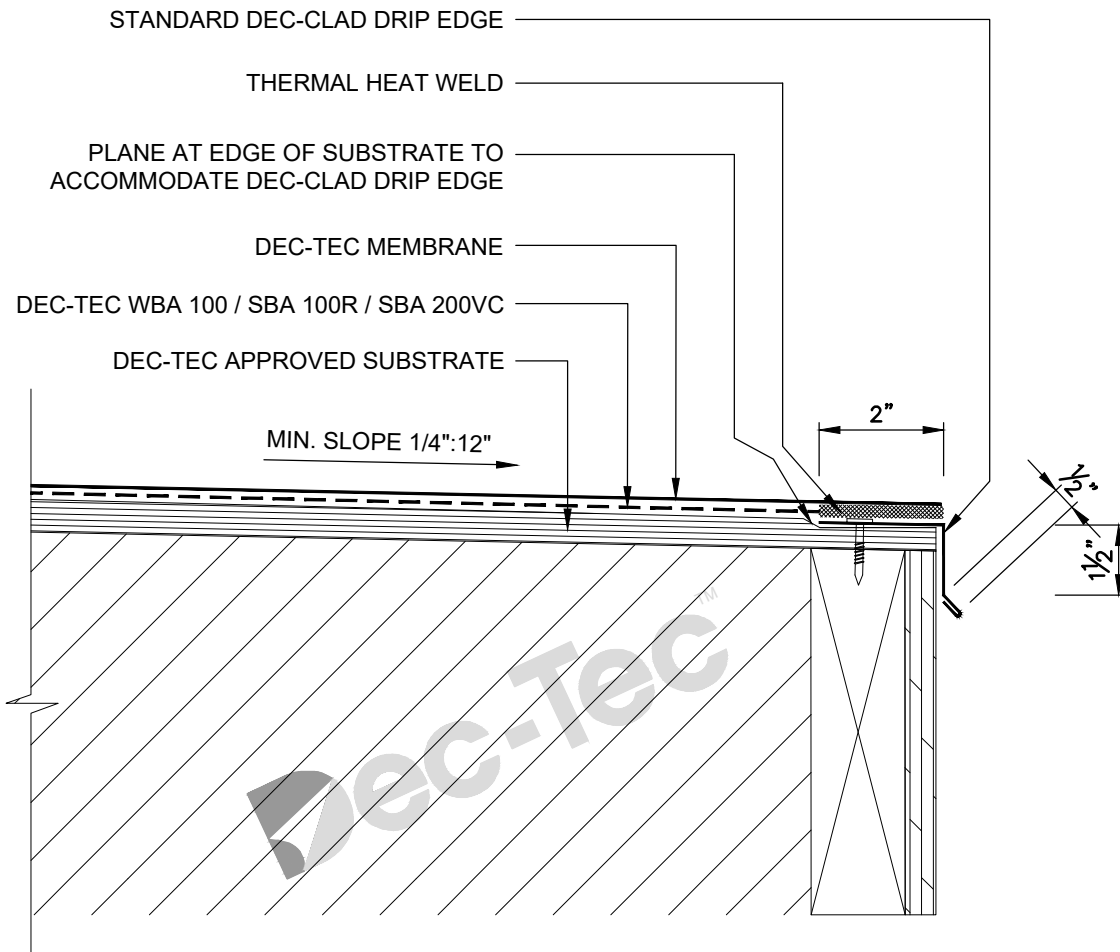

DEC-CLAD DRIP EDGE DETAIL : TYPICAL

NOTES:


1. INSTALLATION TO BE COMPLETED IN ACCORDANCE WITH DEC-TEC INSTALLATION GUIDE, REFERENCE CM001.
 2. DRAWINGS NOT TO SCALE.
 3. MIN. SLOPE 1/4":12" AWAY FROM THE BUILDING STRUCTURE.
 4. SKYLINE BUILDING SYSTEMS INC. DOES NOT ASSUME RESPONSIBILITY FOR ERRORS IN DESIGN, ENGINEERING, QUANTITIES OR DIMENSIONS. THE ARCHITECT, CONTRACTORS OR OWNER'S REPRESENTATIVE MUST VERIFY ALL DIMENSIONS, SIZES AND SUITABILITY OF DETAILS.
 5. THIS DRAWING IS THE PROPERTY OF SKYLINE BUILDING SYSTEMS INC. AND MAY NOT BE REPRODUCED WITHOUT WRITTEN CONSENT.
 6. VISIT WWW.DEC-TEC.COM OR CALL 1-866-461-3914 FOR ADDITIONAL INFORMATION.
- * MUST CONSULT LOCAL BUILDING CODE AND CONFORM TO BE COMPLIANT.

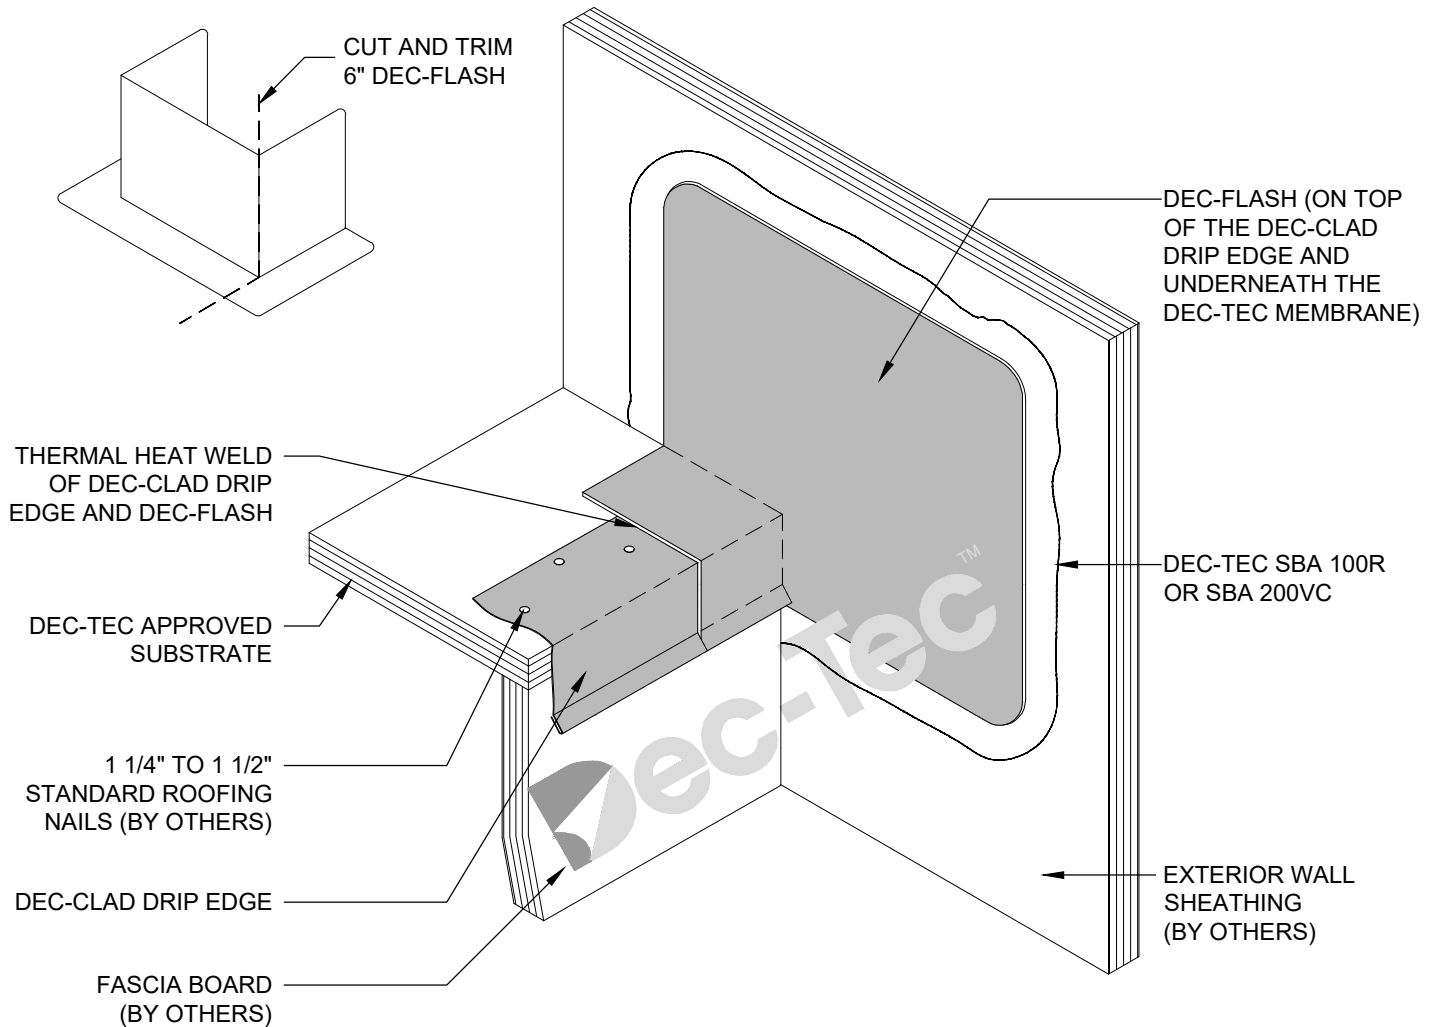

DEC-CORNER DETAIL : PERPENDICULAR

NOTES:


1. INSTALLATION TO BE COMPLETED IN ACCORDANCE WITH DEC-TEC INSTALLATION GUIDE, REFERENCE CM001.
 2. DRAWINGS NOT TO SCALE.
 3. MIN. SLOPE 1/4":12" AWAY FROM THE BUILDING STRUCTURE.
 4. SKYLINE BUILDING SYSTEMS INC. DOES NOT ASSUME RESPONSIBILITY FOR ERRORS IN DESIGN, ENGINEERING, QUANTITIES OR DIMENSIONS. THE ARCHITECT, CONTRACTORS OR OWNER'S REPRESENTATIVE MUST VERIFY ALL DIMENSIONS, SIZES AND SUITABILITY OF DETAILS.
 5. THIS DRAWING IS THE PROPERTY OF SKYLINE BUILDING SYSTEMS INC. AND MAY NOT BE REPRODUCED WITHOUT WRITTEN CONSENT.
 6. VISIT WWW.DEC-TEC.COM OR CALL 1-866-461-3914 FOR ADDITIONAL INFORMATION.
- * MUST CONSULT LOCAL BUILDING CODE AND CONFORM TO BE COMPLIANT.

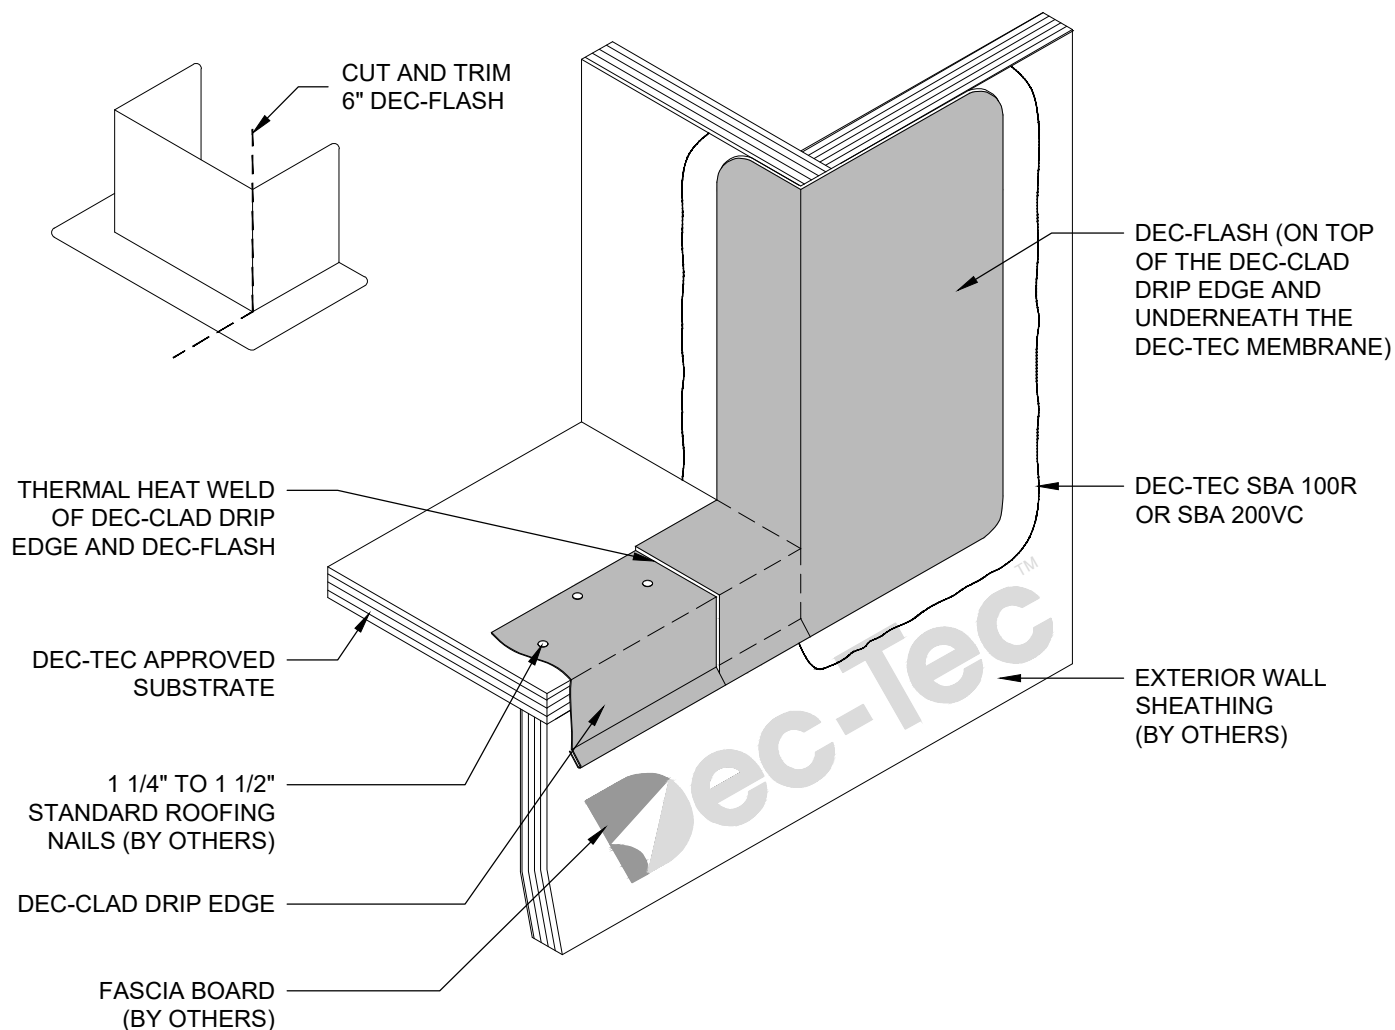

DEC-CORNER DETAIL : PARALLEL

NOTES:


1. INSTALLATION TO BE COMPLETED IN ACCORDANCE WITH DEC-TEC INSTALLATION GUIDE, REFERENCE CM001.
 2. DRAWINGS NOT TO SCALE.
 3. MIN. SLOPE 1/4":12" AWAY FROM THE BUILDING STRUCTURE.
 4. SKYLINE BUILDING SYSTEMS INC. DOES NOT ASSUME RESPONSIBILITY FOR ERRORS IN DESIGN, ENGINEERING, QUANTITIES OR DIMENSIONS. THE ARCHITECT, CONTRACTORS OR OWNER'S REPRESENTATIVE MUST VERIFY ALL DIMENSIONS, SIZES AND SUITABILITY OF DETAILS.
 5. THIS DRAWING IS THE PROPERTY OF SKYLINE BUILDING SYSTEMS INC. AND MAY NOT BE REPRODUCED WITHOUT WRITTEN CONSENT.
 6. VISIT WWW.DEC-TEC.COM OR CALL 1-866-461-3914 FOR ADDITIONAL INFORMATION.
- * MUST CONSULT LOCAL BUILDING CODE AND CONFORM TO BE COMPLIANT.

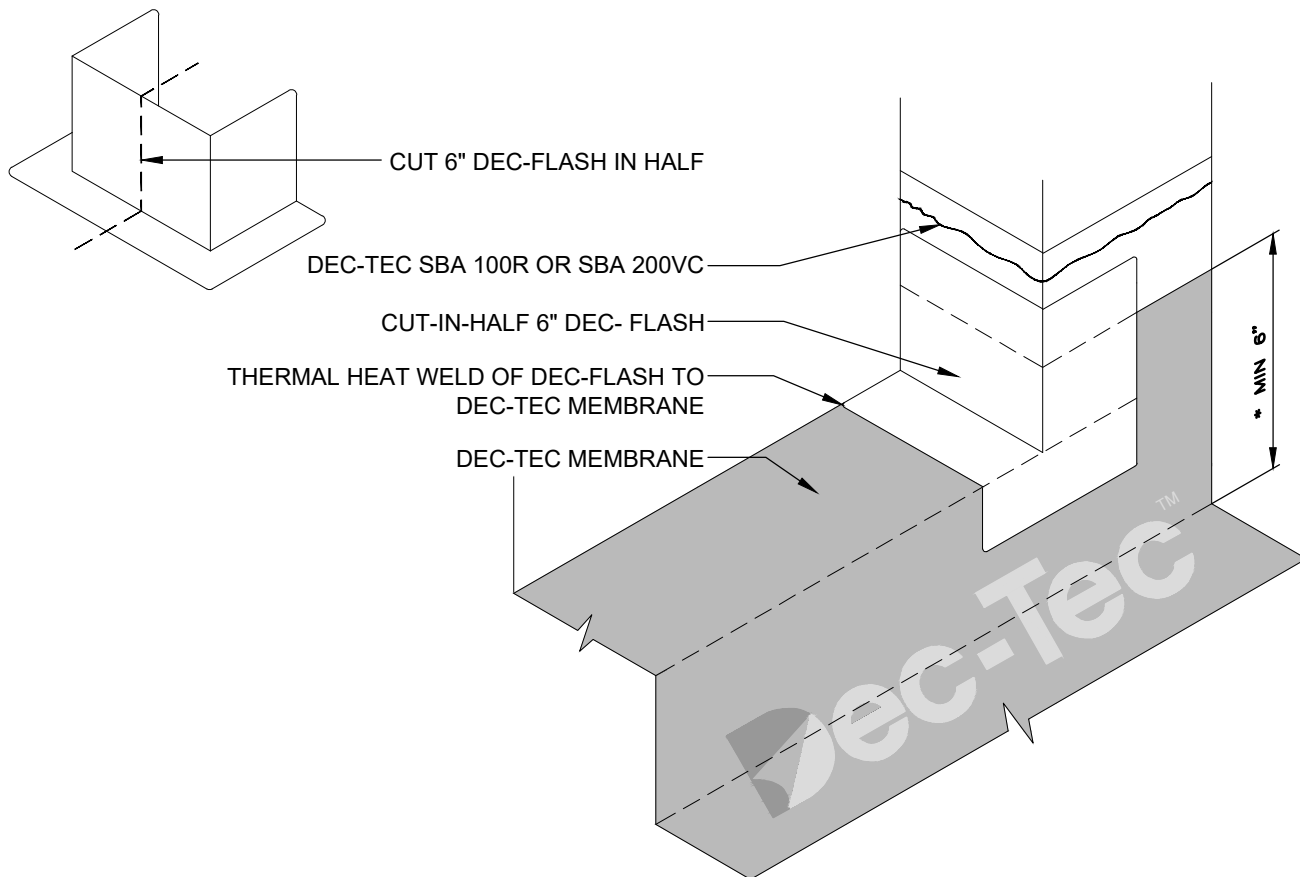

DOOR SILL DETAIL

NOTES:


1. INSTALLATION TO BE COMPLETED IN ACCORDANCE WITH DEC-TEC INSTALLATION GUIDE, REFERENCE CM001.
 2. DRAWINGS NOT TO SCALE.
 3. MIN. SLOPE 1/4":12" AWAY FROM THE BUILDING STRUCTURE.
 4. SKYLINE BUILDING SYSTEMS INC. DOES NOT ASSUME RESPONSIBILITY FOR ERRORS IN DESIGN, ENGINEERING, QUANTITIES OR DIMENSIONS. THE ARCHITECT, CONTRACTORS OR OWNER'S REPRESENTATIVE MUST VERIFY ALL DIMENSIONS, SIZES AND SUITABILITY OF DETAILS.
 5. THIS DRAWING IS THE PROPERTY OF SKYLINE BUILDING SYSTEMS INC. AND MAY NOT BE REPRODUCED WITHOUT WRITTEN CONSENT.
 6. VISIT WWW.DEC-TEC.COM OR CALL 1-866-461-3914 FOR ADDITIONAL INFORMATION.
- * MUST CONSULT LOCAL BUILDING CODE AND CONFORM TO BE COMPLIANT.

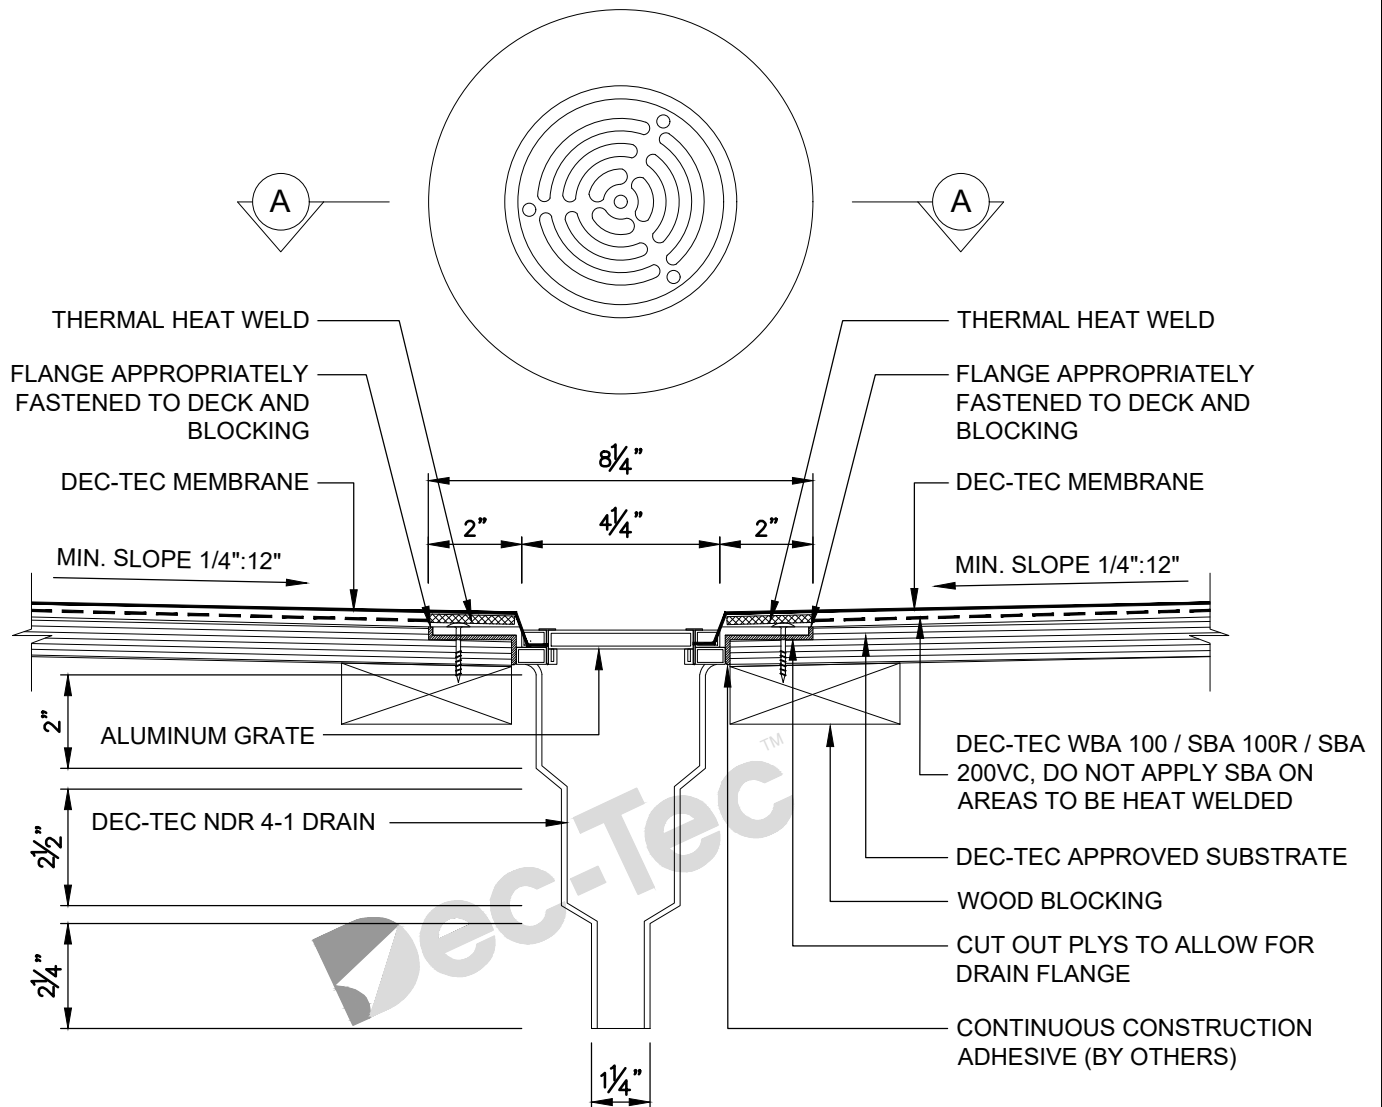

NDR 4-1 DEC-DRAIN DETAIL

NOTES:


1. INSTALLATION TO BE COMPLETED IN ACCORDANCE WITH DEC-TEC INSTALLATION GUIDE, REFERENCE CM001.
 2. DRAWINGS NOT TO SCALE.
 3. MIN. SLOPE 1/4":12" AWAY FROM THE BUILDING STRUCTURE, AND AS ENGINEERED TO THE DRAIN.
 4. SKYLINE BUILDING SYSTEMS INC. DOES NOT ASSUME RESPONSIBILITY FOR ERRORS IN DESIGN, ENGINEERING, QUANTITIES OR DIMENSIONS. THE ARCHITECT, CONTRACTORS OR OWNER'S REPRESENTATIVE MUST VERIFY ALL DIMENSIONS, SIZES AND SUITABILITY OF DETAILS.
 5. THIS DRAWING IS THE PROPERTY OF SKYLINE BUILDING SYSTEMS INC. AND MAY NOT BE REPRODUCED WITHOUT WRITTEN CONSENT.
 6. VISIT WWW.DEC-TEC.COM OR CALL 1-866-461-3914 FOR ADDITIONAL INFORMATION.
- * MUST CONSULT LOCAL BUILDING CODE AND CONFORM TO BE COMPLIANT.

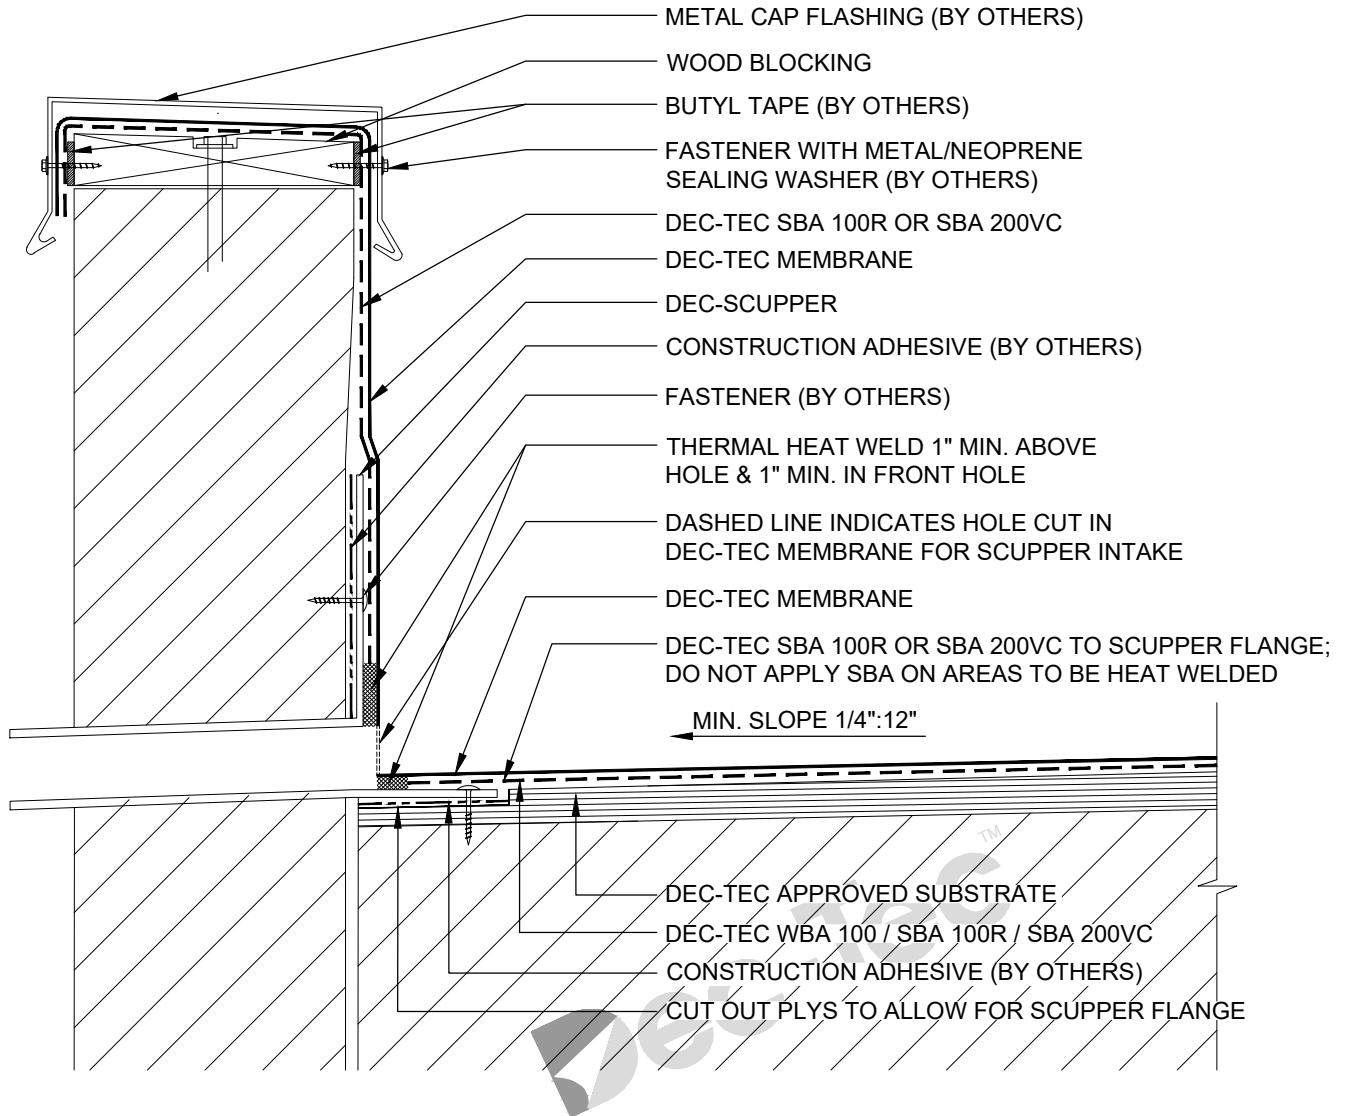

DEC-SCUPPER DETAIL

NOTES:


1. INSTALLATION TO BE COMPLETED IN ACCORDANCE WITH DEC-TEC INSTALLATION GUIDE, REFERENCE CM001.
 2. DRAWINGS NOT TO SCALE .
 3. DEC-TEC SBA 100R OR SBA 200VC TO BE USED ON NON-WELDED AREAS OF SCUPPER.
 4. MIN. SLOPE 1/4":12" AWAY FROM THE BUILDING STRUCTURE, AND AS ENGINEERED TO THE SCUPPER.
 5. SKYLINE BUILDING SYSTEMS INC. DOES NOT ASSUME RESPONSIBILITY FOR ERRORS IN DESIGN, ENGINEERING, QUANTITIES OR DIMENSIONS. THE ARCHITECT, CONTRACTORS OR OWNER'S REPRESENTATIVE MUST VERIFY ALL DIMENSIONS, SIZES AND SUITABILITY OF DETAILS.
 6. THIS DRAWING IS THE PROPERTY OF SKYLINE BUILDING SYSTEMS INC. AND MAY NOT BE REPRODUCED WITHOUT WRITTEN CONSENT.
 7. VISIT WWW.DEC-TEC.COM OR CALL 1-866-461-3914 FOR ADDITIONAL INFORMATION.
- * MUST CONSULT LOCAL BUILDING CODE AND CONFORM TO BE COMPLIANT.

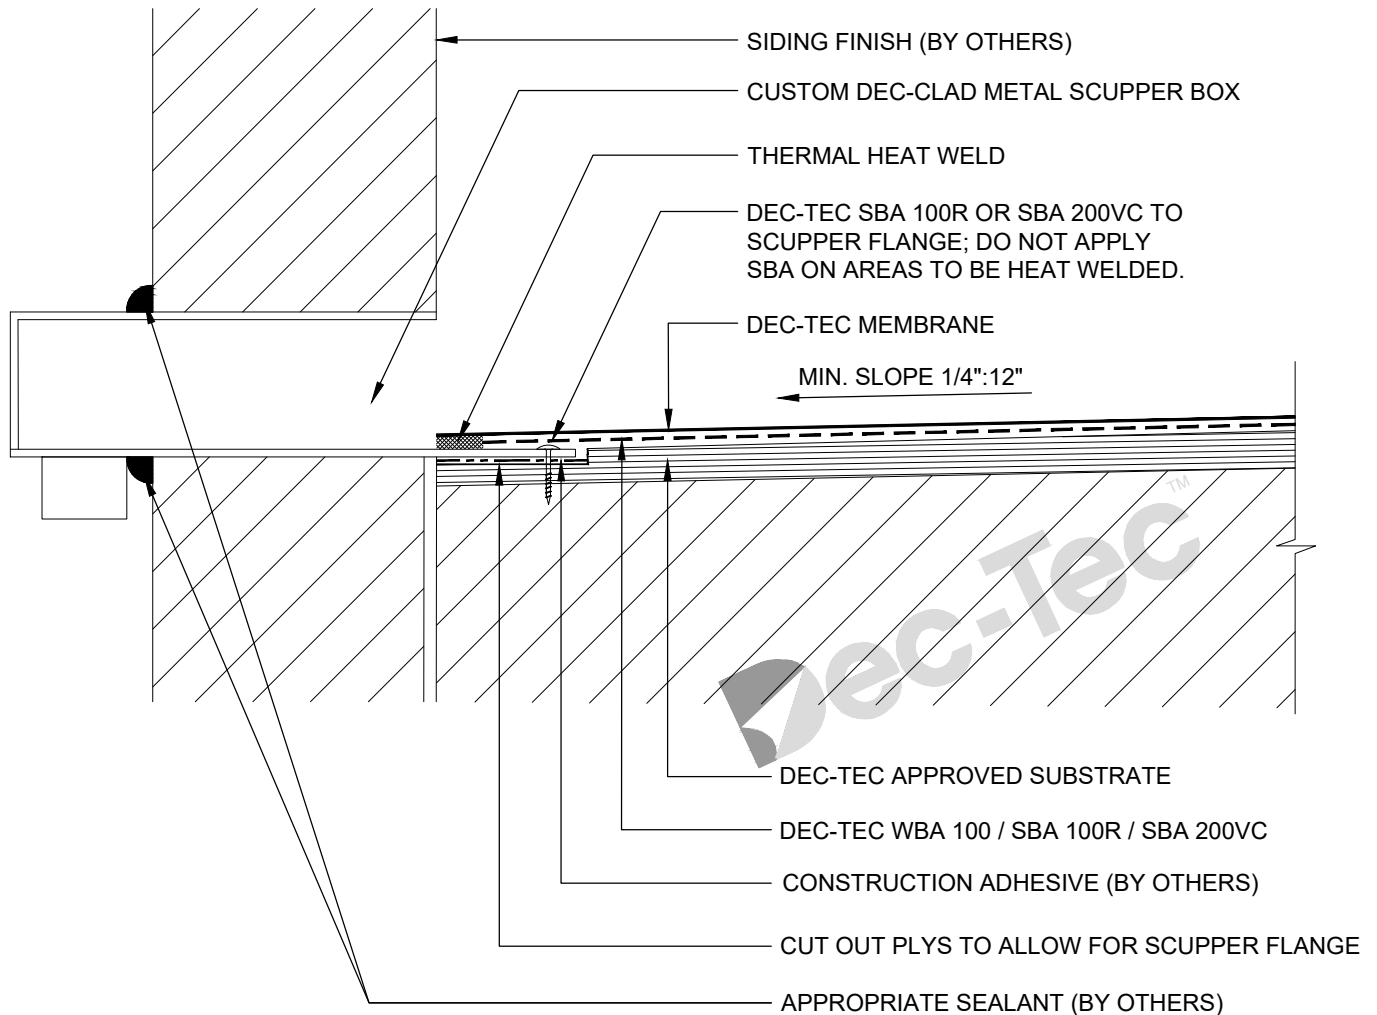

SCUPPER BOX DETAIL

NOTES:


1. INSTALLATION TO BE COMPLETED IN ACCORDANCE WITH DEC-TEC INSTALLATION GUIDE, REFERENCE CM001.
 2. DRAWINGS NOT TO SCALE .
 3. DEC-TEC SBA 100R OR SBA 200VC TO BE USED ON NON-WELDED AREAS OF SCUPPER.
 4. MIN. SLOPE 1/4":12" AWAY FROM THE BUILDING STRUCTURE, AND AS ENGINEERED TO THE SCUPPER BOX.
 5. SKYLINE BUILDING SYSTEMS INC. DOES NOT ASSUME RESPONSIBILITY FOR ERRORS IN DESIGN, ENGINEERING, QUANTITIES OR DIMENSIONS. THE ARCHITECT, CONTRACTORS OR OWNER'S REPRESENTATIVE MUST VERIFY ALL DIMENSIONS, SIZES AND SUITABILITY OF DETAILS.
 6. THIS DRAWING IS THE PROPERTY OF SKYLINE BUILDING SYSTEMS INC. AND MAY NOT BE REPRODUCED WITHOUT WRITTEN CONSENT.
 7. VISIT WWW.DEC-TEC.COM OR CALL 1-866-461-3914 FOR ADDITIONAL INFORMATION.
- * MUST CONSULT LOCAL BUILDING CODE AND CONFORM TO BE COMPLIANT.

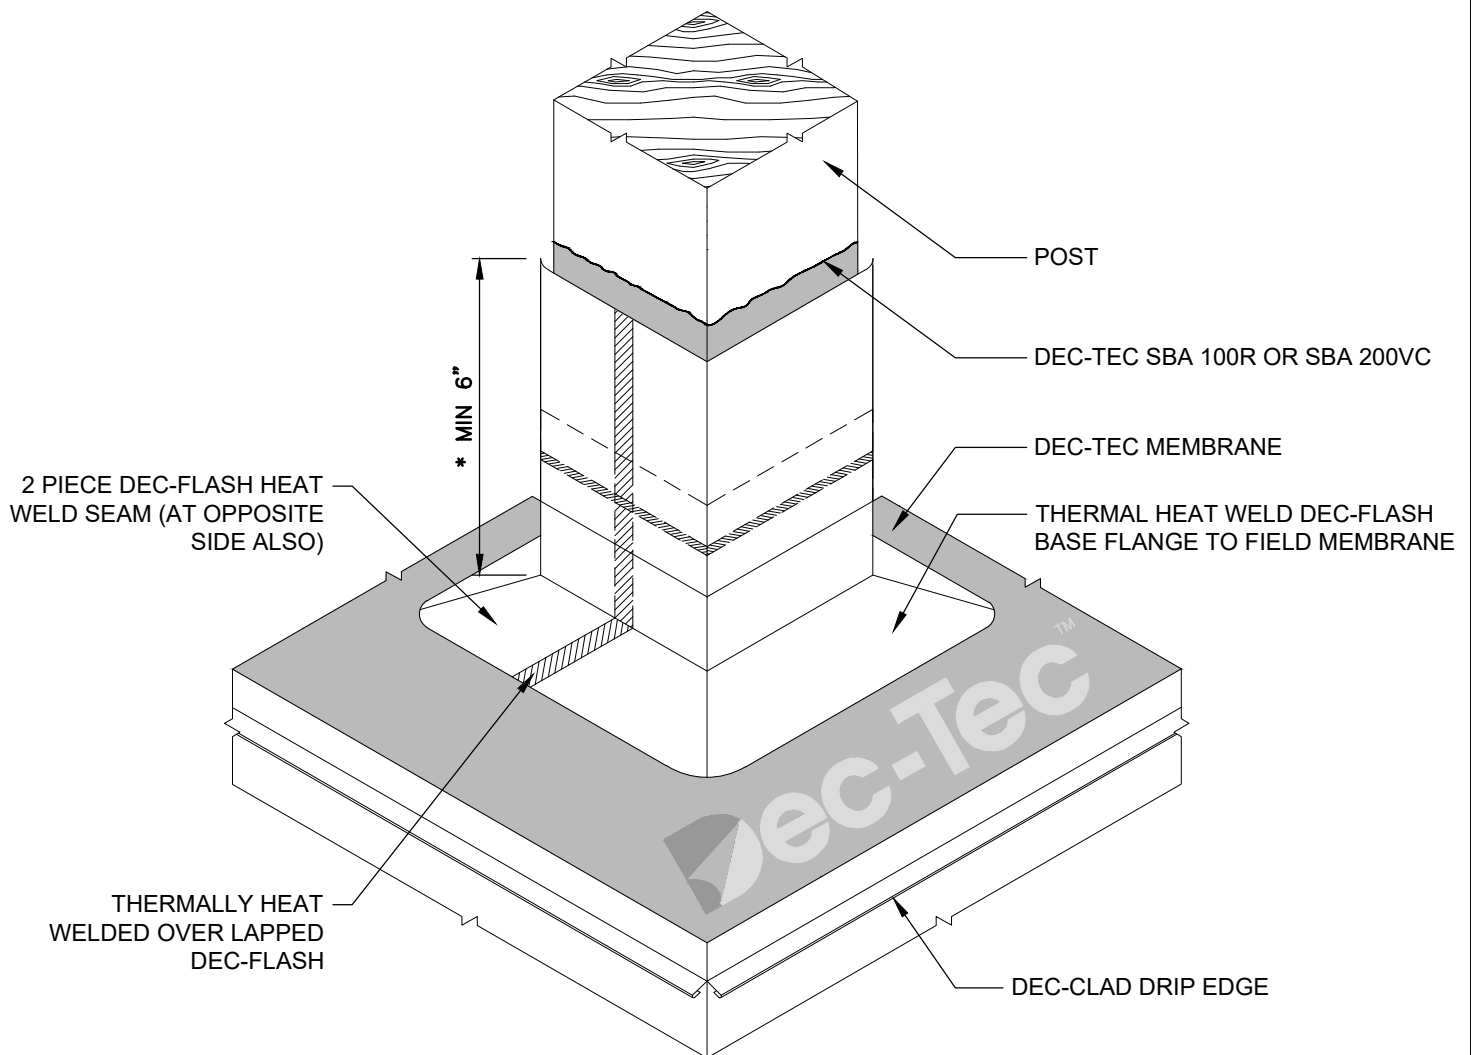

POST / COLUMN WRAP DETAIL

NOTES:


1. INSTALLATION TO BE COMPLETED IN ACCORDANCE WITH DEC-TEC INSTALLATION GUIDE, REFERENCE CM001.
 2. DRAWINGS NOT TO SCALE.
 3. MIN. SLOPE 1/4":12" AWAY FROM THE BUILDING STRUCTURE.
 4. SKYLINE BUILDING SYSTEMS INC. DOES NOT ASSUME RESPONSIBILITY FOR ERRORS IN DESIGN, ENGINEERING, QUANTITIES OR DIMENSIONS. THE ARCHITECT, CONTRACTORS OR OWNER'S REPRESENTATIVE MUST VERIFY ALL DIMENSIONS, SIZES AND SUITABILITY OF DETAILS.
 5. THIS DRAWING IS THE PROPERTY OF SKYLINE BUILDING SYSTEMS INC. AND MAY NOT BE REPRODUCED WITHOUT WRITTEN CONSENT.
 6. VISIT WWW.DEC-TEC.COM OR CALL 1-866-461-3914 FOR ADDITIONAL INFORMATION.
- * MUST CONSULT LOCAL BUILDING CODE AND CONFORM TO BE COMPLIANT.

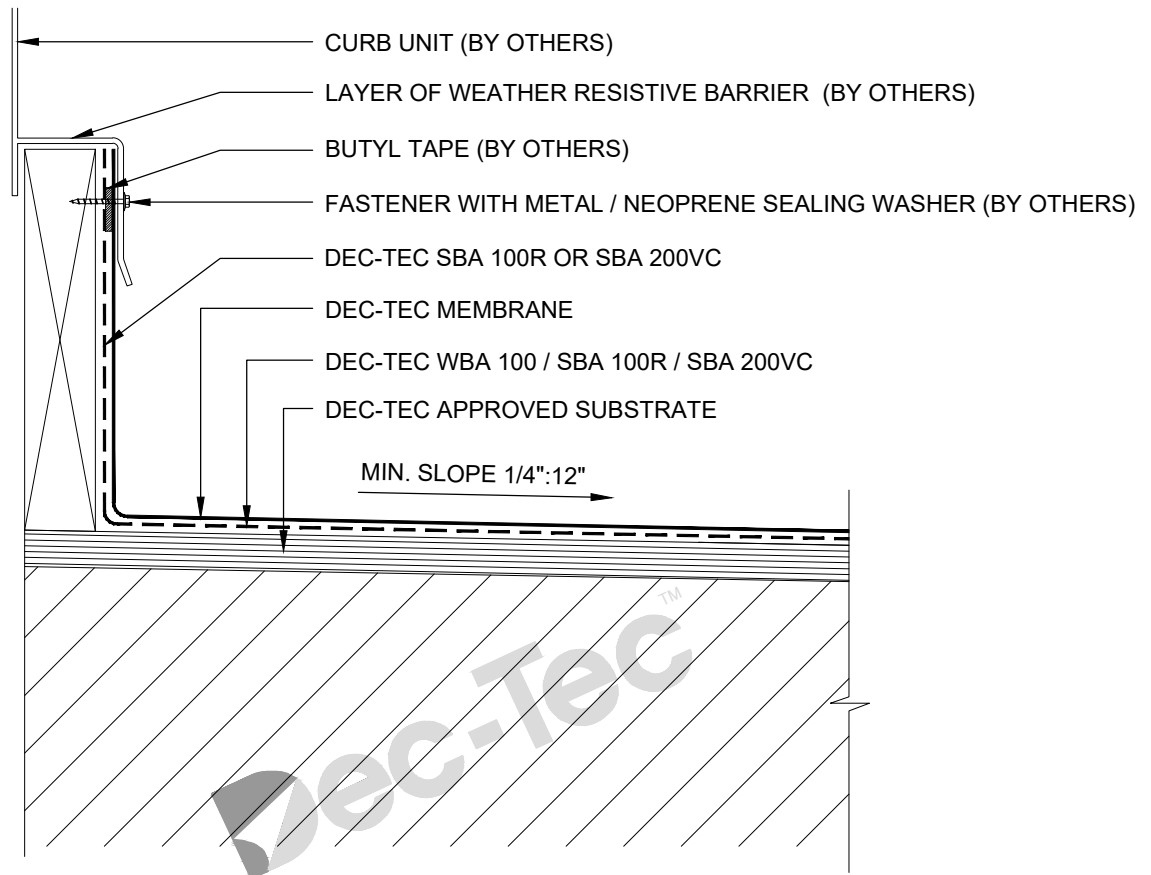

CURB DETAIL

NOTES:


1. INSTALLATION TO BE COMPLETED IN ACCORDANCE WITH DEC-TEC INSTALLATION GUIDE, REFERENCE CM001.
 2. DRAWINGS NOT TO SCALE.
 3. MIN. SLOPE 1/4":12" AWAY FROM THE BUILDING STRUCTURE.
 4. SKYLINE BUILDING SYSTEMS INC. DOES NOT ASSUME RESPONSIBILITY FOR ERRORS IN DESIGN, ENGINEERING, QUANTITIES OR DIMENSIONS. THE ARCHITECT, CONTRACTORS OR OWNER'S REPRESENTATIVE MUST VERIFY ALL DIMENSIONS, SIZES AND SUITABILITY OF DETAILS.
 5. THIS DRAWING IS THE PROPERTY OF SKYLINE BUILDING SYSTEMS INC. AND MAY NOT BE REPRODUCED WITHOUT WRITTEN CONSENT.
 6. VISIT WWW.DEC-TEC.COM OR CALL 1-866-461-3914 FOR ADDITIONAL INFORMATION.
- * MUST CONSULT LOCAL BUILDING CODE AND CONFORM TO BE COMPLIANT.

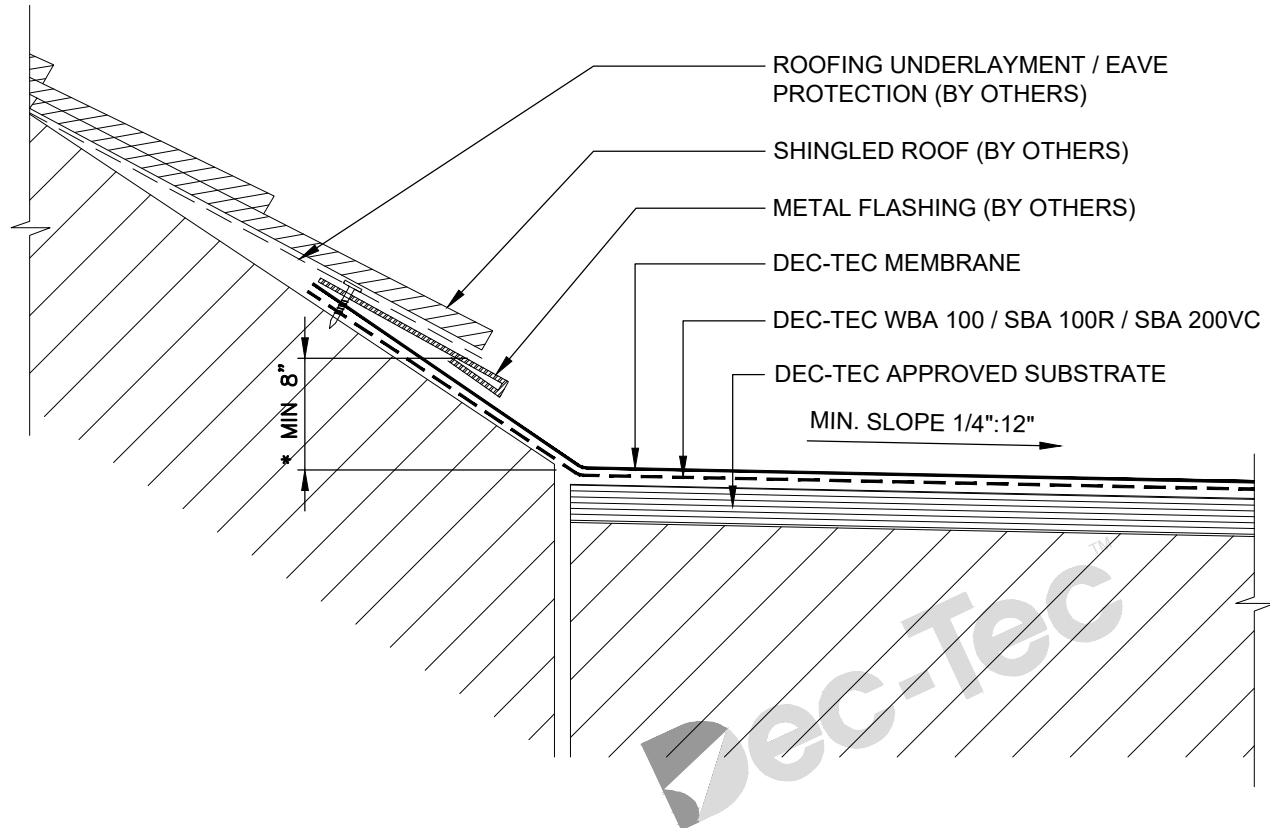

DEC-TEC TIE-IN TO SHINGLE ROOF SYSTEM

NOTES:


1. INSTALLATION TO BE COMPLETED IN ACCORDANCE WITH DEC-TEC INSTALLATION GUIDE, REFERENCE CM001.
 2. DRAWINGS NOT TO SCALE.
 3. MIN. SLOPE 1/4":12" AWAY FROM THE BUILDING STRUCTURE.
 4. SKYLINE BUILDING SYSTEMS INC. DOES NOT ASSUME RESPONSIBILITY FOR ERRORS IN DESIGN, ENGINEERING, QUANTITIES OR DIMENSIONS. THE ARCHITECT, CONTRACTORS OR OWNER'S REPRESENTATIVE MUST VERIFY ALL DIMENSIONS, SIZES AND SUITABILITY OF DETAILS.
 5. THIS DRAWING IS THE PROPERTY OF SKYLINE BUILDING SYSTEMS INC. AND MAY NOT BE REPRODUCED WITHOUT WRITTEN CONSENT.
 6. VISIT WWW.DEC-TEC.COM OR CALL 1-866-461-3914 FOR ADDITIONAL INFORMATION.
- * MUST CONSULT LOCAL BUILDING CODE AND CONFORM TO BE COMPLIANT.

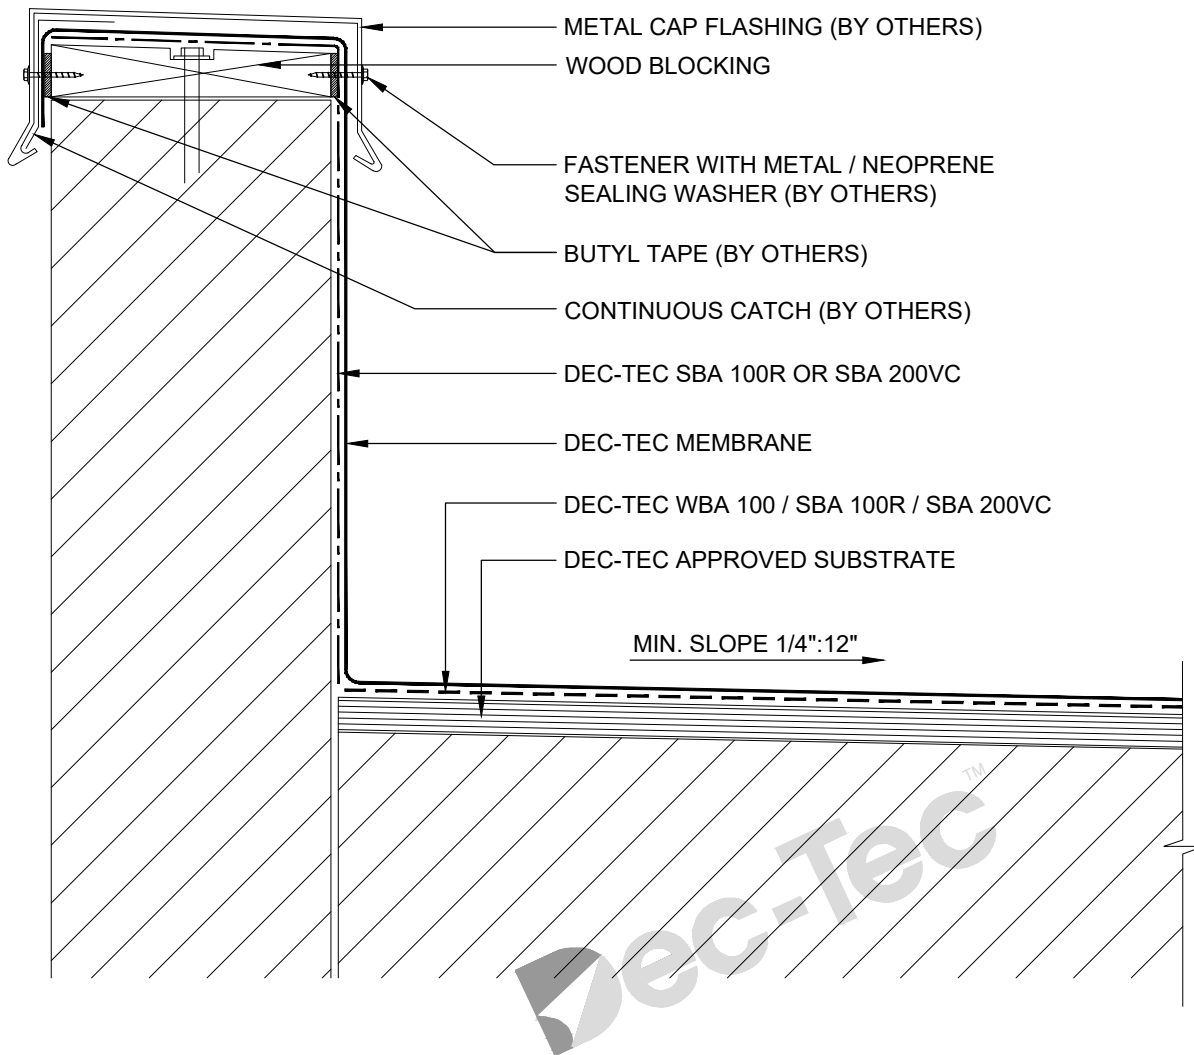

PARAPET DETAIL

NOTES:


1. INSTALLATION TO BE COMPLETED IN ACCORDANCE WITH DEC-TEC INSTALLATION GUIDE, REFERENCE CM001.
 2. DRAWINGS NOT TO SCALE.
 3. MIN. SLOPE 1/4":12" AWAY FROM THE BUILDING STRUCTURE.
 4. SKYLINE BUILDING SYSTEMS INC. DOES NOT ASSUME RESPONSIBILITY FOR ERRORS IN DESIGN, ENGINEERING, QUANTITIES OR DIMENSIONS. THE ARCHITECT, CONTRACTORS OR OWNER'S REPRESENTATIVE MUST VERIFY ALL DIMENSIONS, SIZES AND SUITABILITY OF DETAILS.
 5. THIS DRAWING IS THE PROPERTY OF SKYLINE BUILDING SYSTEMS INC. AND MAY NOT BE REPRODUCED WITHOUT WRITTEN CONSENT.
 6. VISIT WWW.DEC-TEC.COM OR CALL 1-866-461-3914 FOR ADDITIONAL INFORMATION.
- * MUST CONSULT LOCAL BUILDING CODE AND CONFORM TO BE COMPLIANT.

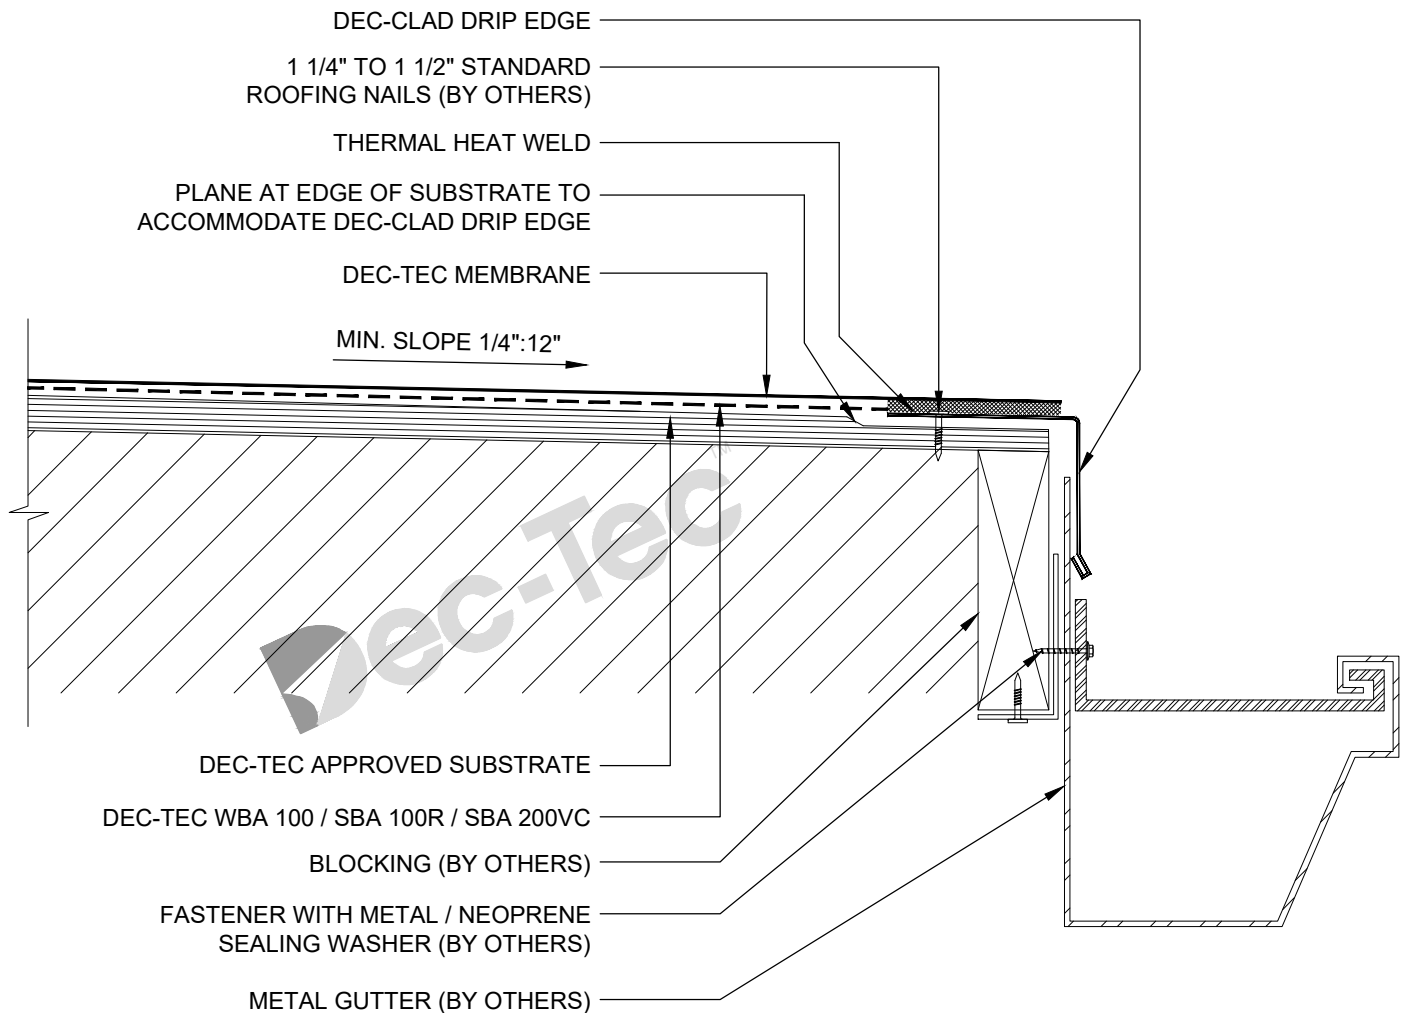

GUTTER DETAIL

NOTES:


1. INSTALLATION TO BE COMPLETED IN ACCORDANCE WITH DEC-TEC INSTALLATION GUIDE, REFERENCE CM001.
 2. DRAWINGS NOT TO SCALE.
 3. MIN. SLOPE 1/4":12" AWAY FROM THE BUILDING STRUCTURE.
 4. SKYLINE BUILDING SYSTEMS INC. DOES NOT ASSUME RESPONSIBILITY FOR ERRORS IN DESIGN, ENGINEERING, QUANTITIES OR DIMENSIONS. THE ARCHITECT, CONTRACTORS OR OWNER'S REPRESENTATIVE MUST VERIFY ALL DIMENSIONS, SIZES AND SUITABILITY OF DETAILS.
 5. THIS DRAWING IS THE PROPERTY OF SKYLINE BUILDING SYSTEMS INC. AND MAY NOT BE REPRODUCED WITHOUT WRITTEN CONSENT.
 6. VISIT WWW.DEC-TEC.COM OR CALL 1-866-461-3914 FOR ADDITIONAL INFORMATION.
- * MUST CONSULT LOCAL BUILDING CODE AND CONFORM TO BE COMPLIANT.

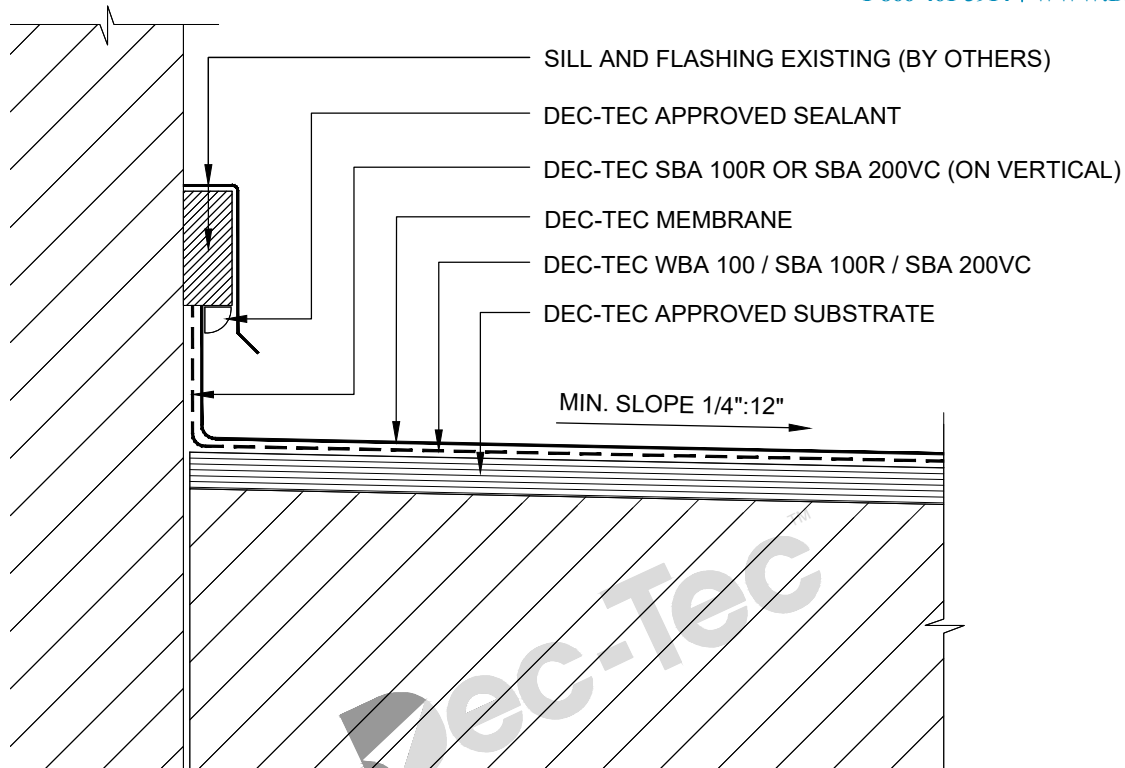

NON-REMOVAL OF DOOR, SLIDING DOOR, WINDOW DETAIL

NOTES:


1. INSTALLATION TO BE COMPLETED IN ACCORDANCE WITH DEC-TEC INSTALLATION GUIDE, REFERENCE CM001.
2. DRAWINGS NOT TO SCALE.
3. SKYLINE BUILDING SYSTEMS ADVOCATES FOR THE REMOVAL OF A DOOR, SLIDING DOOR, OR WINDOW AS BEST PRACTICE AND FLASH IN THE THRESHOLD PER TECHNICAL DETAIL DRAWING - TDD011 DOOR SILL DETAIL.
4. IF THE DECISION HAS BEEN MADE TO NOT REMOVE A DOOR, SLIDING DOOR, OR WINDOW, THEN THE DETAIL IS DEEMED LESS THAN IDEAL AND THE FOLLOWING MUST BE CONSIDERED:
 - A) THE INSTALLING CONTRACTOR MUST RUN THE DEC-TEC MEMBRANE UP THE VERTICAL AND UNDER THE THRESHOLD AS HIGH AS POSSIBLE.
 - B) THE DEC-TEC MEMBRANE IS ONLY TO BE ADHERED TO A VERTICAL SURFACE WITH EITHER DEC-TEC SBA 100R OR SBA 200VC.
 - C) THE DEC-TEC MEMBRANE UNDER THE SILL THRESHOLD MUST RECEIVE AN APPLICATION OF DEC-TEC APPROVED SEALANT (TREMGLAZE U1600 OR CHEMLINK M-1).
 - D) THE SEALANT BECOMES A MAINTENANCE ITEM WHERE IT MUST BE VISUALLY INSPECTED 4 TIMES PER YEAR TO ENSURE IT IS CONTINUOUS AND NOT LIFTING AWAY FROM MEMBRANE OR SILL THRESHOLD.
5. MIN. SLOPE 1/4":12" AWAY FROM THE BUILDING STRUCTURE.
6. SKYLINE BUILDING SYSTEMS INC. DOES NOT ASSUME RESPONSIBILITY FOR ERRORS IN DESIGN, ENGINEERING, QUANTITIES OR DIMENSIONS. THE ARCHITECT, CONTRACTORS OR OWNER'S REPRESENTATIVE MUST VERIFY ALL DIMENSIONS, SIZES AND SUITABILITY OF DETAILS.
7. THIS DRAWING IS THE PROPERTY OF SKYLINE BUILDING SYSTEMS INC. AND MAY NOT BE REPRODUCED WITHOUT WRITTEN CONSENT.
8. VISIT WWW.DEC-TEC.COM OR CALL 1-866-461-3914 FOR ADDITIONAL INFORMATION.
- * MUST CONSULT LOCAL BUILDING CODE AND CONFORM TO BE COMPLIANT.

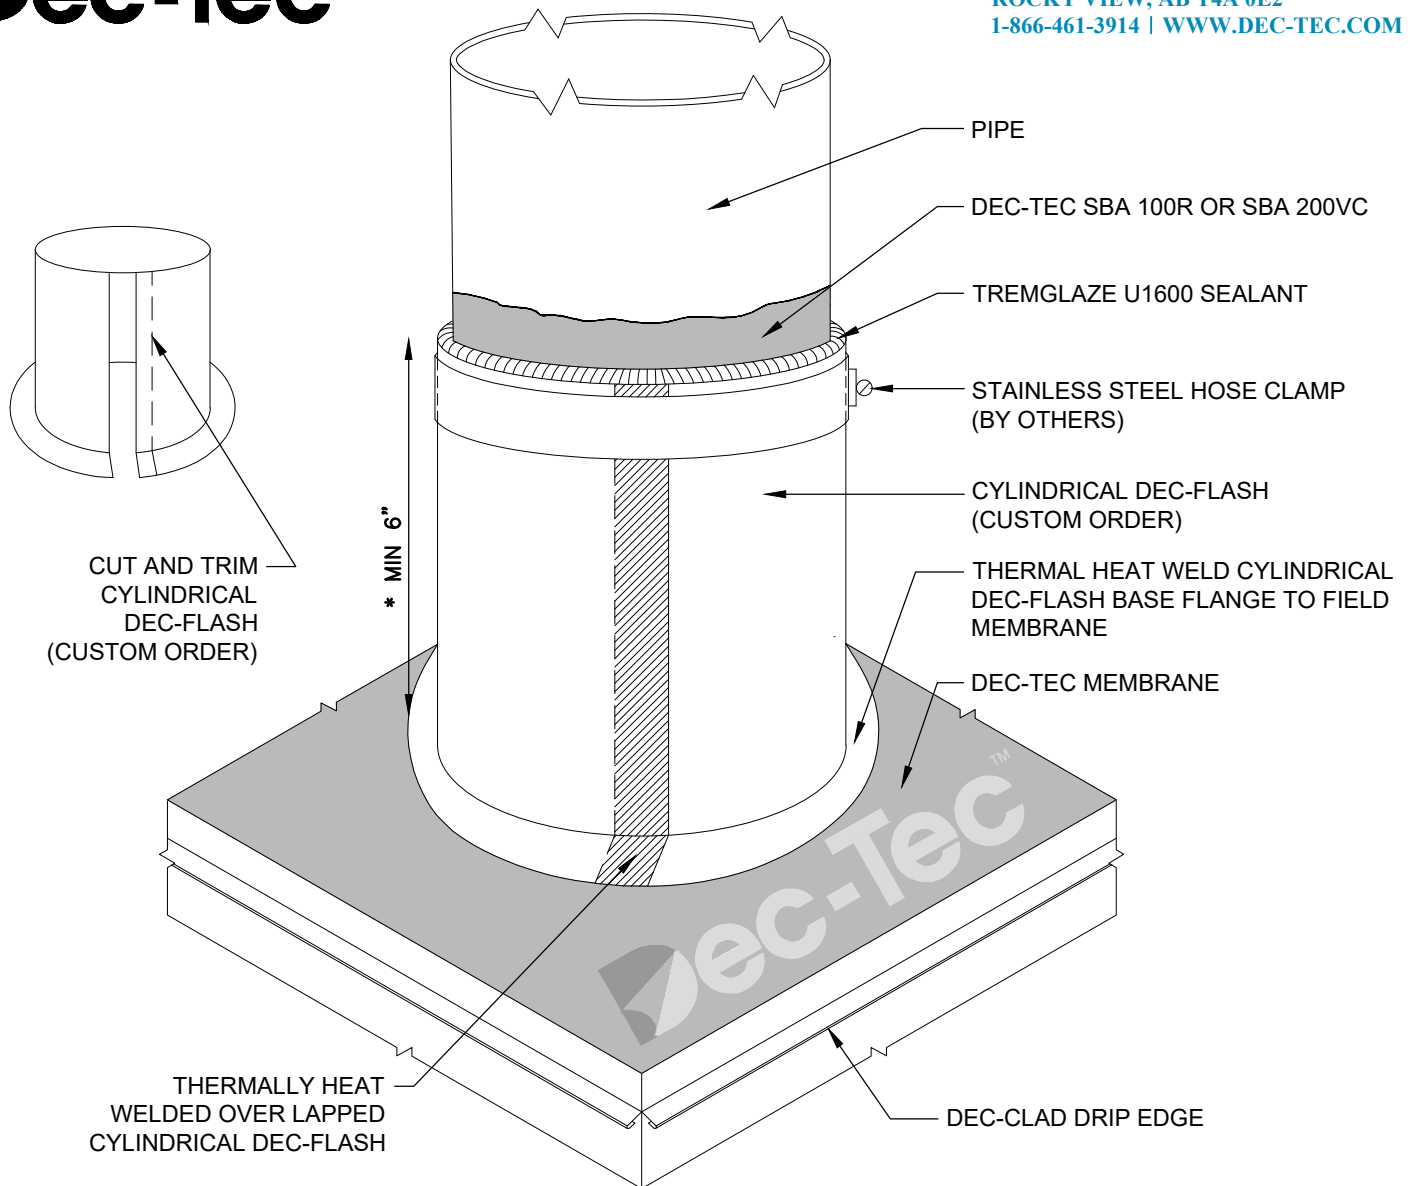

PIPE PENETRATION WRAP DETAIL

NOTES:


1. INSTALLATION TO BE COMPLETED IN ACCORDANCE WITH DEC-TEC INSTALLATION GUIDE, REFERENCE CM001.
 2. DRAWINGS NOT TO SCALE.
 3. MIN. SLOPE 1/4":12" AWAY FROM THE BUILDING STRUCTURE.
 4. SKYLINE BUILDING SYSTEMS INC. DOES NOT ASSUME RESPONSIBILITY FOR ERRORS IN DESIGN, ENGINEERING, QUANTITIES OR DIMENSIONS. THE ARCHITECT, CONTRACTORS OR OWNER'S REPRESENTATIVE MUST VERIFY ALL DIMENSIONS, SIZES AND SUITABILITY OF DETAILS.
 5. THIS DRAWING IS THE PROPERTY OF SKYLINE BUILDING SYSTEMS INC. AND MAY NOT BE REPRODUCED WITHOUT WRITTEN CONSENT.
 6. VISIT WWW.DEC-TEC.COM OR CALL 1-866-461-3914 FOR ADDITIONAL INFORMATION.
- * MUST CONSULT LOCAL BUILDING CODE AND CONFORM TO BE COMPLIANT.

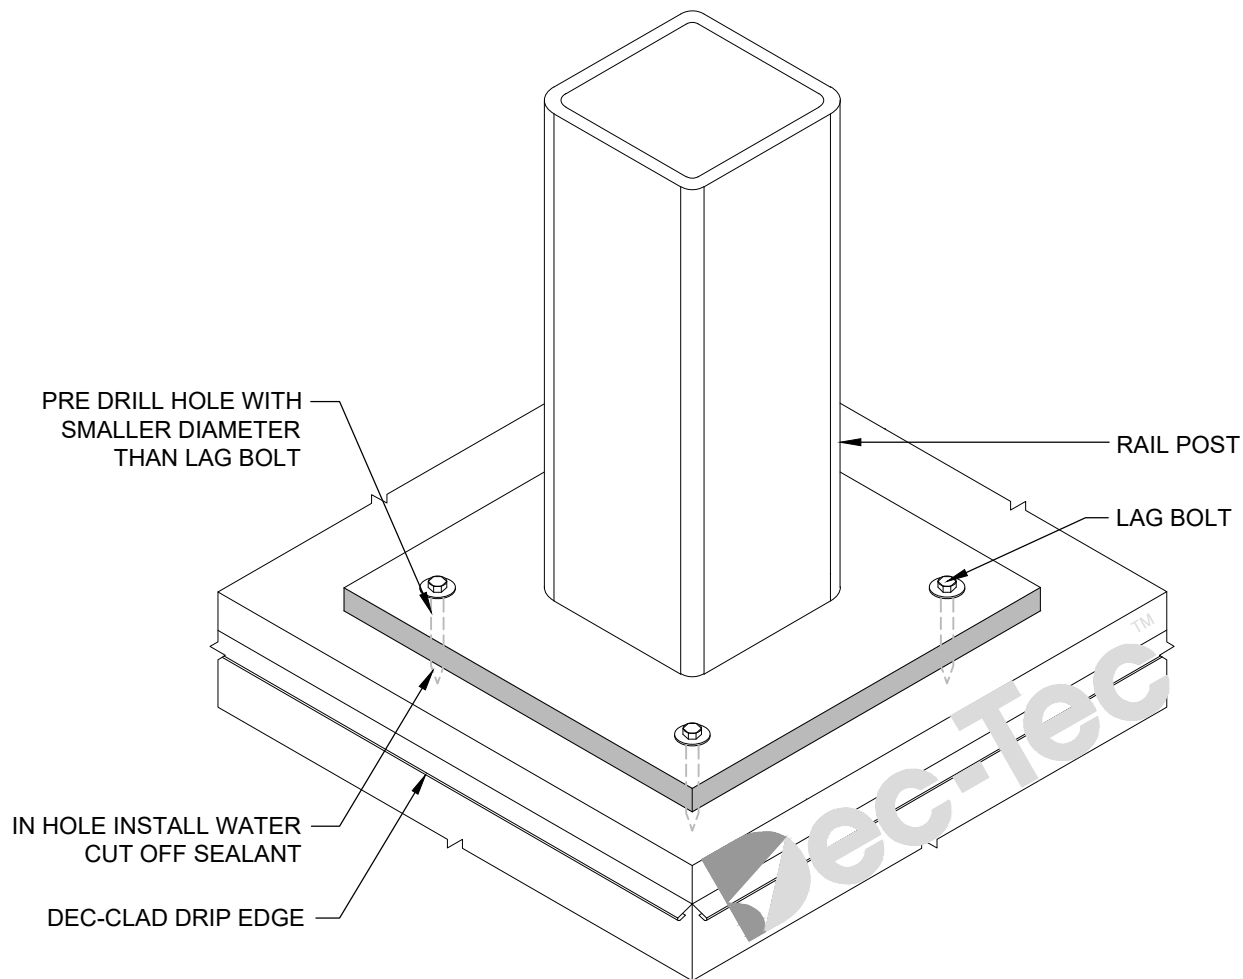

RAIL POST DETAIL

NOTES:


1. INSTALLATION TO BE COMPLETED IN ACCORDANCE WITH DEC-TEC INSTALLATION GUIDE, REFERENCE CM001.
 2. DRAWINGS NOT TO SCALE.
 3. MIN. SLOPE 1/4":12" AWAY FROM THE BUILDING STRUCTURE.
 4. SKYLINE BUILDING SYSTEMS INC. DOES NOT ASSUME RESPONSIBILITY FOR ERRORS IN DESIGN, ENGINEERING, QUANTITIES OR DIMENSIONS. THE ARCHITECT, CONTRACTORS OR OWNER'S REPRESENTATIVE MUST VERIFY ALL DIMENSIONS, SIZES AND SUITABILITY OF DETAILS.
 5. THIS DRAWING IS THE PROPERTY OF SKYLINE BUILDING SYSTEMS INC. AND MAY NOT BE REPRODUCED WITHOUT WRITTEN CONSENT.
 6. VISIT WWW.DEC-TEC.COM OR CALL 1-866-461-3914 FOR ADDITIONAL INFORMATION.
- * MUST CONSULT LOCAL BUILDING CODE AND CONFORM TO BE COMPLIANT.

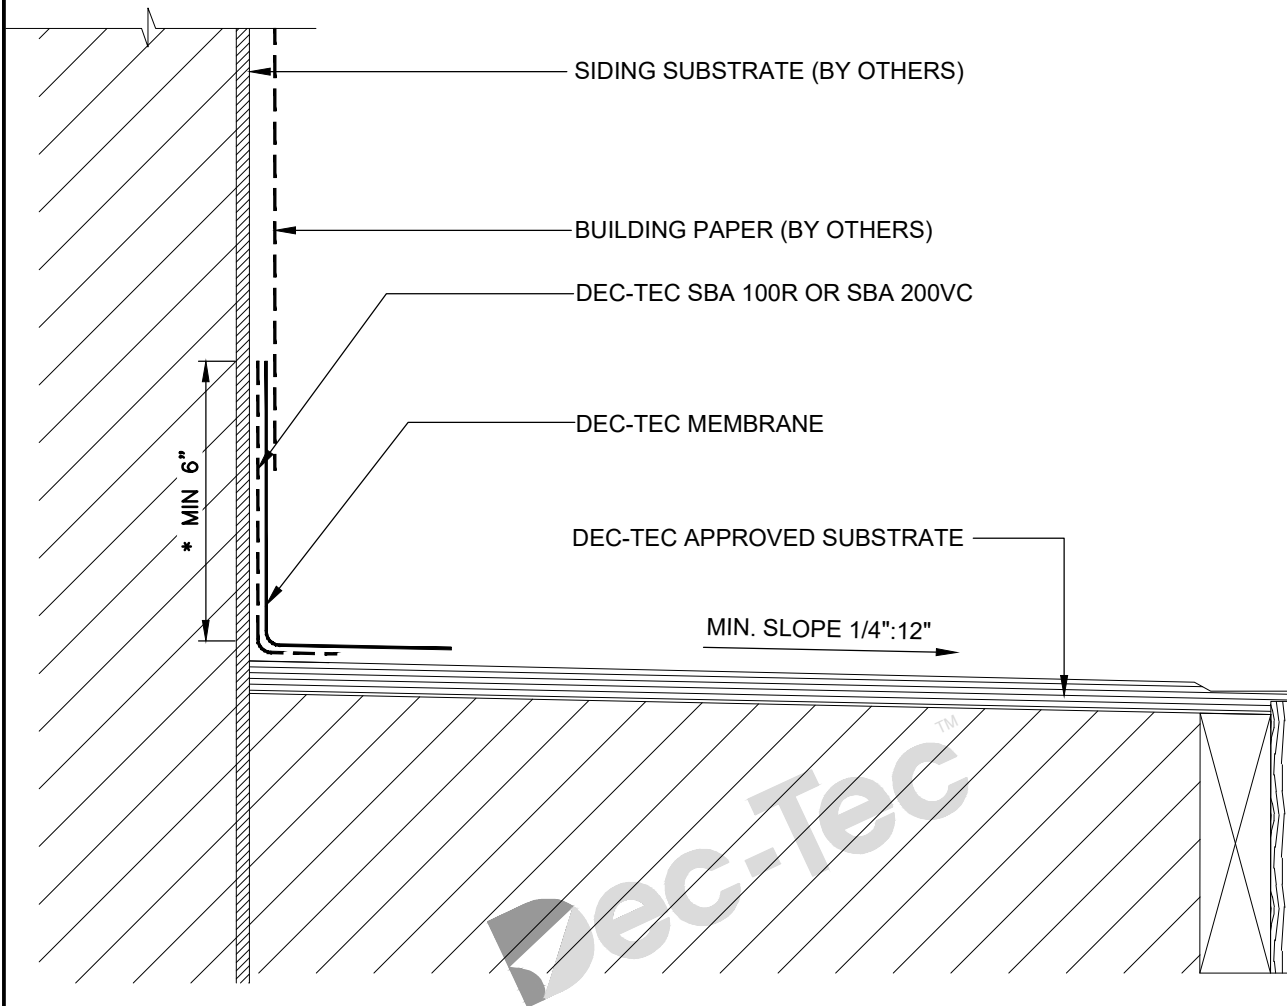

DECK DETAIL : MEMBRANE STRIP IN

NOTES:


1. INSTALLATION TO BE COMPLETED IN ACCORDANCE WITH DEC-TEC INSTALLATION GUIDE, REFERENCE CM001.
 2. DRAWINGS NOT TO SCALE.
 3. MIN. SLOPE 1/4":12" AWAY FROM THE BUILDING STRUCTURE.
 4. SKYLINE BUILDING SYSTEMS INC. DOES NOT ASSUME RESPONSIBILITY FOR ERRORS IN DESIGN, ENGINEERING, QUANTITIES OR DIMENSIONS. THE ARCHITECT, CONTRACTORS OR OWNER'S REPRESENTATIVE MUST VERIFY ALL DIMENSIONS, SIZES AND SUITABILITY OF DETAILS.
 5. THIS DRAWING IS THE PROPERTY OF SKYLINE BUILDING SYSTEMS INC. AND MAY NOT BE REPRODUCED WITHOUT WRITTEN CONSENT.
 6. VISIT WWW.DEC-TEC.COM OR CALL 1-866-461-3914 FOR ADDITIONAL INFORMATION.
- * MUST CONSULT LOCAL BUILDING CODE AND CONFORM TO BE COMPLIANT.

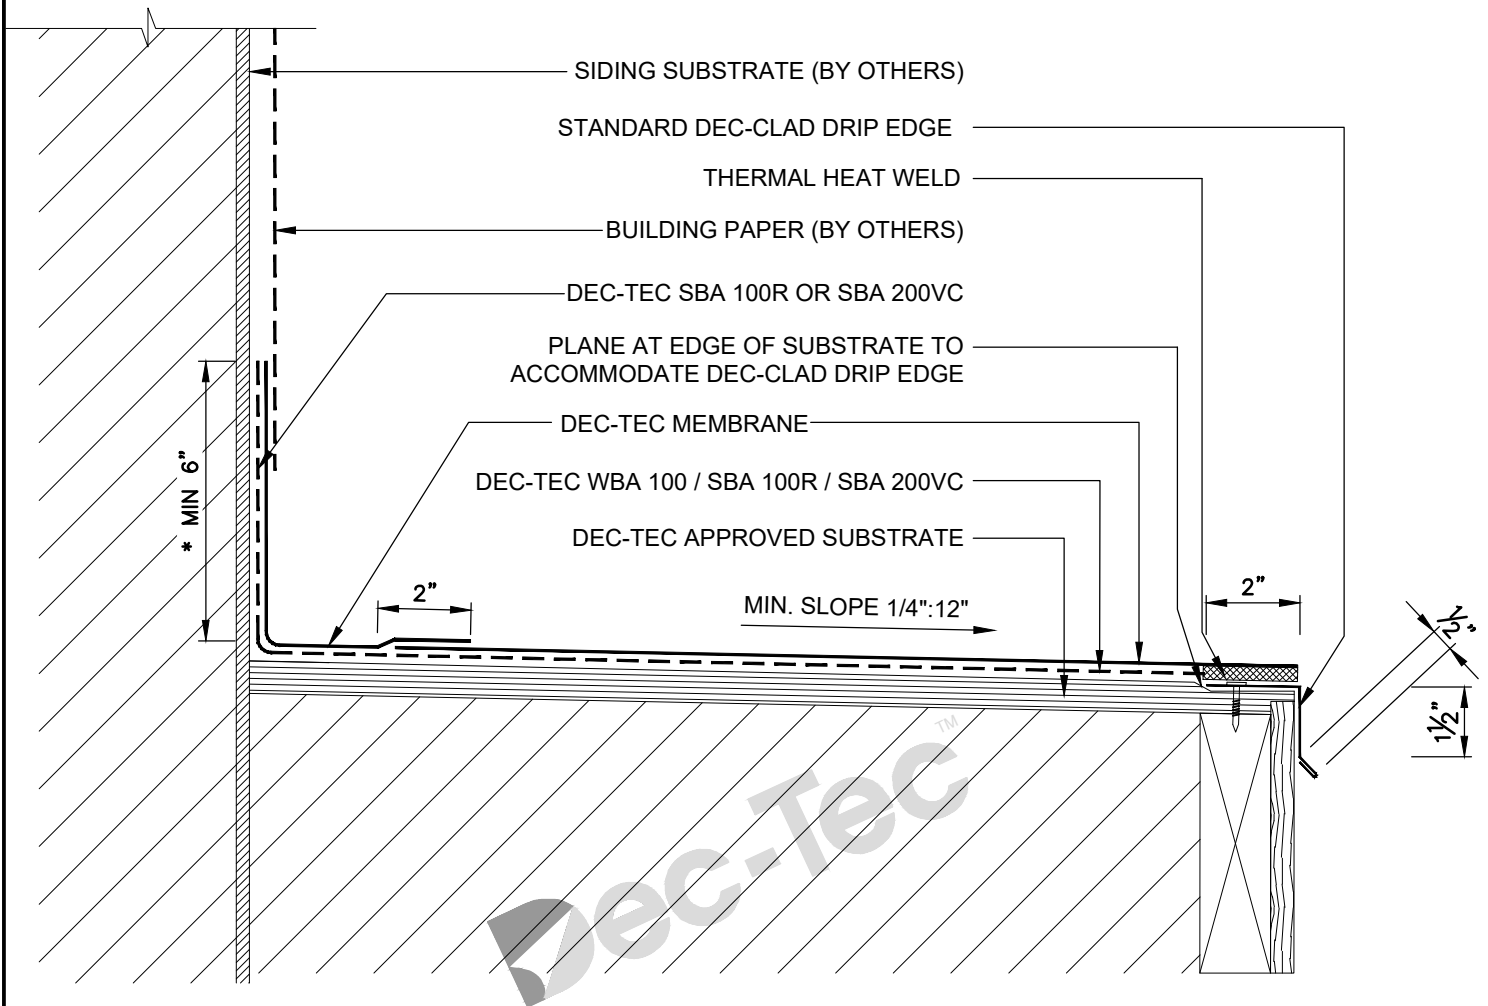

DECK DETAIL : MEMBRANE STRIP IN OVERLAP TO FIELD MEMBRANE

NOTES:


1. INSTALLATION TO BE COMPLETED IN ACCORDANCE WITH DEC-TEC INSTALLATION GUIDE, REFERENCE CM001.
 2. DRAWINGS NOT TO SCALE.
 3. MIN. SLOPE 1/4":12" AWAY FROM THE BUILDING STRUCTURE.
 4. SKYLINE BUILDING SYSTEMS INC. DOES NOT ASSUME RESPONSIBILITY FOR ERRORS IN DESIGN, ENGINEERING, QUANTITIES OR DIMENSIONS. THE ARCHITECT, CONTRACTORS OR OWNER'S REPRESENTATIVE MUST VERIFY ALL DIMENSIONS, SIZES AND SUITABILITY OF DETAILS.
 5. THIS DRAWING IS THE PROPERTY OF SKYLINE BUILDING SYSTEMS INC. AND MAY NOT BE REPRODUCED WITHOUT WRITTEN CONSENT.
 6. VISIT WWW.DEC-TEC.COM OR CALL 1-866-461-3914 FOR ADDITIONAL INFORMATION.
- * MUST CONSULT LOCAL BUILDING CODE AND CONFORM TO BE COMPLIANT.

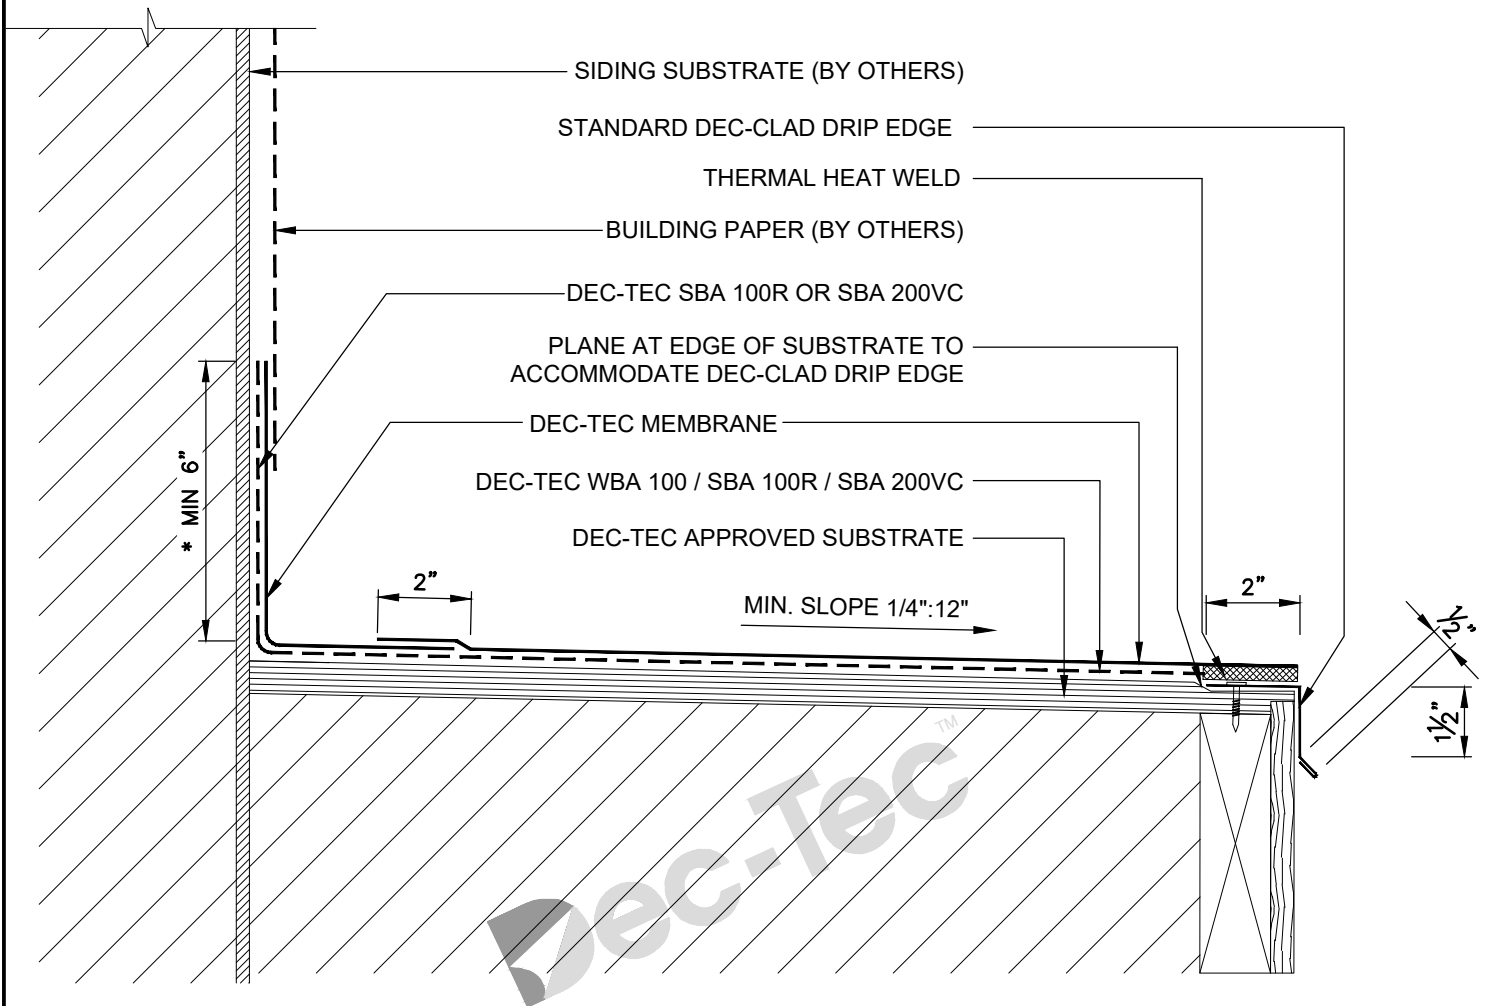

DECK DETAIL : FIELD MEMBRANE REVERSE LAP TO MEMBRANE STRIP IN

NOTES:

1. INSTALLATION TO BE COMPLETED IN ACCORDANCE WITH DEC-TEC INSTALLATION GUIDE, REFERENCE CM001.
 2. DRAWINGS NOT TO SCALE.
 3. MIN. SLOPE 1/4":12" AWAY FROM THE BUILDING STRUCTURE.
 4. SKYLINE BUILDING SYSTEMS INC. DOES NOT ASSUME RESPONSIBILITY FOR ERRORS IN DESIGN, ENGINEERING, QUANTITIES OR DIMENSIONS. THE ARCHITECT, CONTRACTORS OR OWNER'S REPRESENTATIVE MUST VERIFY ALL DIMENSIONS, SIZES AND SUITABILITY OF DETAILS.
 5. THIS DRAWING IS THE PROPERTY OF SKYLINE BUILDING SYSTEMS INC. AND MAY NOT BE REPRODUCED WITHOUT WRITTEN CONSENT.
 6. VISIT WWW.DEC-TEC.COM OR CALL 1-866-461-3914 FOR ADDITIONAL INFORMATION.
- * MUST CONSULT LOCAL BUILDING CODE AND CONFORM TO BE COMPLIANT.

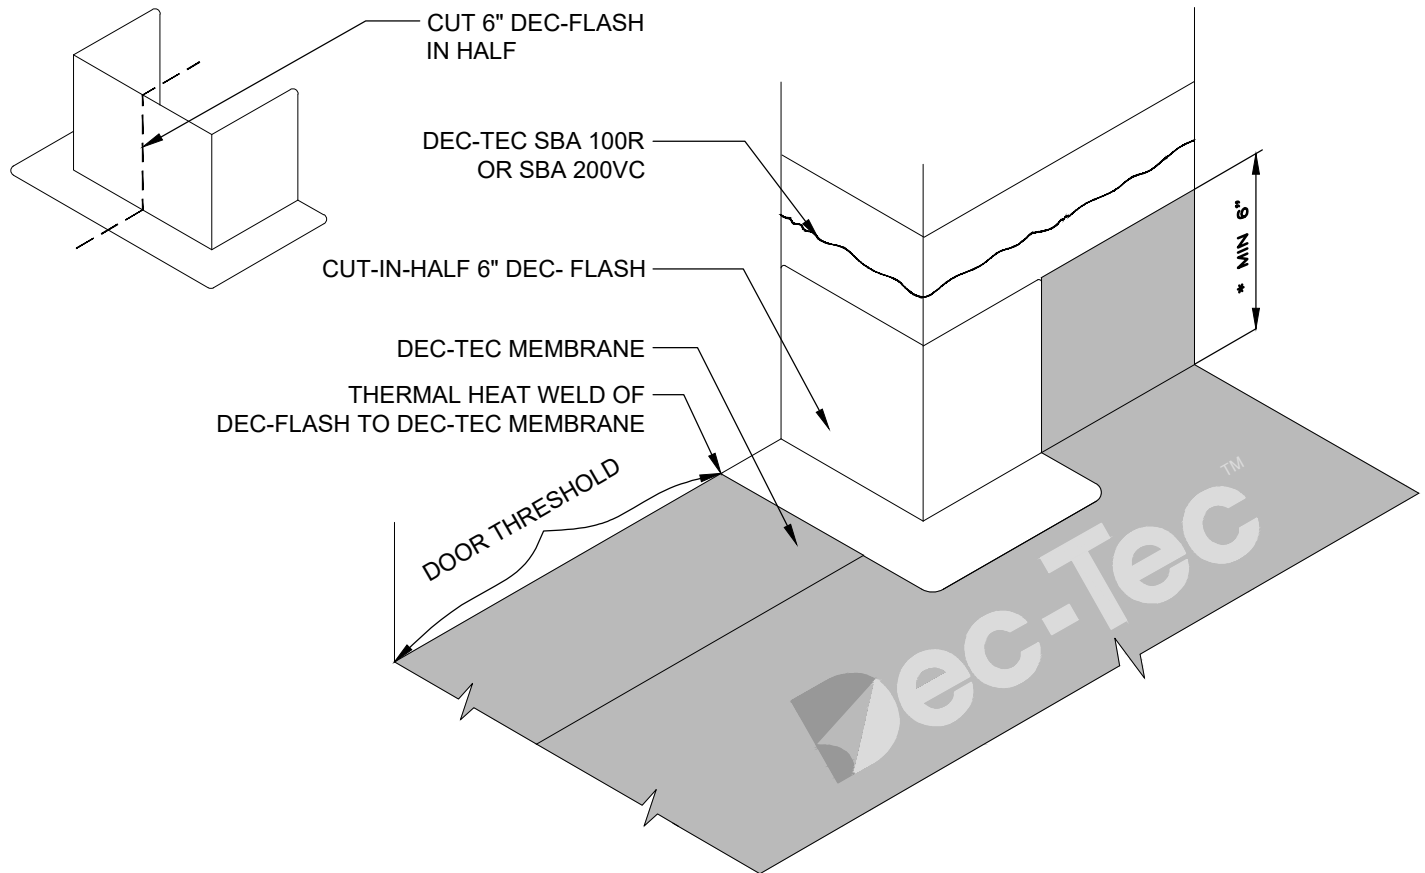

LOW DOOR SILL THRESHOLD DETAIL

NOTES:

1. INSTALLATION TO BE COMPLETED IN ACCORDANCE WITH DEC-TEC INSTALLATION GUIDE, REFERENCE CM001.
 2. DRAWINGS NOT TO SCALE.
 3. MIN. SLOPE 1/4":12" AWAY FROM THE BUILDING STRUCTURE.
 4. SKYLINE BUILDING SYSTEMS INC. DOES NOT ASSUME RESPONSIBILITY FOR ERRORS IN DESIGN, ENGINEERING, QUANTITIES OR DIMENSIONS. THE ARCHITECT, CONTRACTORS OR OWNER'S REPRESENTATIVE MUST VERIFY ALL DIMENSIONS, SIZES AND SUITABILITY OF DETAILS.
 5. THIS DRAWING IS THE PROPERTY OF SKYLINE BUILDING SYSTEMS INC. AND MAY NOT BE REPRODUCED WITHOUT WRITTEN CONSENT.
 6. VISIT WWW.DEC-TEC.COM OR CALL 1-866-461-3914 FOR ADDITIONAL INFORMATION.
- * MUST CONSULT LOCAL BUILDING CODE AND CONFORM TO BE COMPLIANT.